

[illegible]

Interior finish to be
class B flame spread.

NO.	SIZE	MATERIAL	QTY	UNIT	FRAME MATERIAL	REMARKS / HARDWARE
1	3'-0" x 6'-0"	ALUM.	1	PIECE	ALUM.	C. DP, 3, KY, P
2	3'-0" x 6'-0"	GLASS	5	S	METAL	C. DP, P, S, T
3	3'-0" x 6'-0"	WOOD	H	WOOD	WOOD	
4	3'-0" x 6'-0"	WOOD	H	WOOD	WOOD	KY, S, V
5	2'-0" x 6'-0"	WOOD	H	WOOD	WOOD	KY, S
6	3'-0" x 6'-0"	WOOD	H	WOOD	WOOD	H, KY, S
7	3'-0" x 6'-0"	METAL	H	WOOD	WOOD	C, H, S, T
8	3'-0" x 6'-0"	WOOD	H	WOOD	WOOD	KY, S, V
9	SUPPLIED W/	FREEZER	1	BY FT.		
10	3'-0" x 6'-0"	WOOD	H	WOOD	WOOD	K, PP, W, D, K, S, AC, CA
11	3'-0" x 6'-0"	WOOD	S	WOOD	WOOD	C, DP, K, PP, S, V
12	3'-0" x 6'-0"	WOOD	S	WOOD	WOOD	C, DP, K, PP, S, V
13	2'-0" x 6'-0"	WOOD	H	WOOD	WOOD	KY, S, C
14	2'-0" x 6'-0"	WOOD	S	WOOD	WOOD	A, C, P, S, T, BLIND
15	3'-0" x 6'-0"	METAL	H	METAL	METAL	A, C, P, S, T
16	3'-0" x 6'-0"	METAL	H	METAL	METAL	A, C, P, S, T
17	3'-0" x 6'-0"	METAL	H	METAL	METAL	A, C, P, S, T
18	2'-0" x 6'-0"	METAL	H	METAL	METAL	KY, S, T, V
19	2'-0" x 6'-0"	METAL	H	METAL	METAL	KY, S
20	2'-0" x 6'-0"	WOOD	H	METAL	METAL	A, C, P, S, T
21	2'-0" x 6'-0"	WOOD	H	METAL	METAL	PETRACTIVE STAPLE




HARDWARE KEYS	
SYM.	DESCRIPTION
C	CLOSER
DP	DOOR PULL
H	PEEP HOLE
K	KICK PLATE
KY	KEYED
L	COURTESY LOCK
P	PANICK
PP	PUSH PLATE
S	STCO
T	THRESH HOLD
V	VENTED
W	WINDOW
A	ALARM

WALLS	
NO	DESCRIPTION
W1	CONCRETE
W2	CONCRETE w/ SMOOTH SKIN COAT OF PLASTER
W3	CONCRETE w/ REINFORCED POLYESTER (22 P. WHITE, 1 VER Y-G)
W4	3/8" ROSE GROUNDED 6" PLYWOOD T-III (VER 1/2" SHEET ROCK)
W5	5/8" SHEET ROCK
W6	3/4" WATER RESISTANT SHEET ROCK
W7	1" TEXTUM
W8	3/8" ROSE GROUNDED 6" PLYWOOD T-III (VER 3/4" PIPPING STRIPS)
W9	1/2" SMOOTH PLYWOOD TO CEILING

NO. DESCRIPTION	
F1	2332 AZROCK VIB. VAT. (RED)
F2	2332 FLINTKOTE CLASG. CL-12 VAT. (WHITE)
F3	ARMSTRONG VINYL CORN SHEET VINYL COYED G ^o BRIDESTINE # 2332 BRN. I
F4	CONCRETE W/2 CO ^o THOMP. NG WATER SEAL
F5	CUSTOM CARPET
F6	ARMSTRONG VINYL CORN SHEET VINYL COYED G ^o BRIDESTINE # 2332 WHITE

NO.	DESCRIPTION
B-1	4" TOP SET RUBBER, PACE - BROWN
B-2	6" TOP SET RUBBER, PACE - BROWN
B-3	COVER SHEET VINYL


NO	DESCRIPTION
C-1	2'-0" x 4'-0" SUSPENDED "T" BAR SYSTEM 1 HA PATED
C-2	3/8" SHEET PILE
C-3	2'-0" x 4'-0" SUSPENDED T BAR SYSTEM W/ WASHABLE TILE
C-4	EXISTING

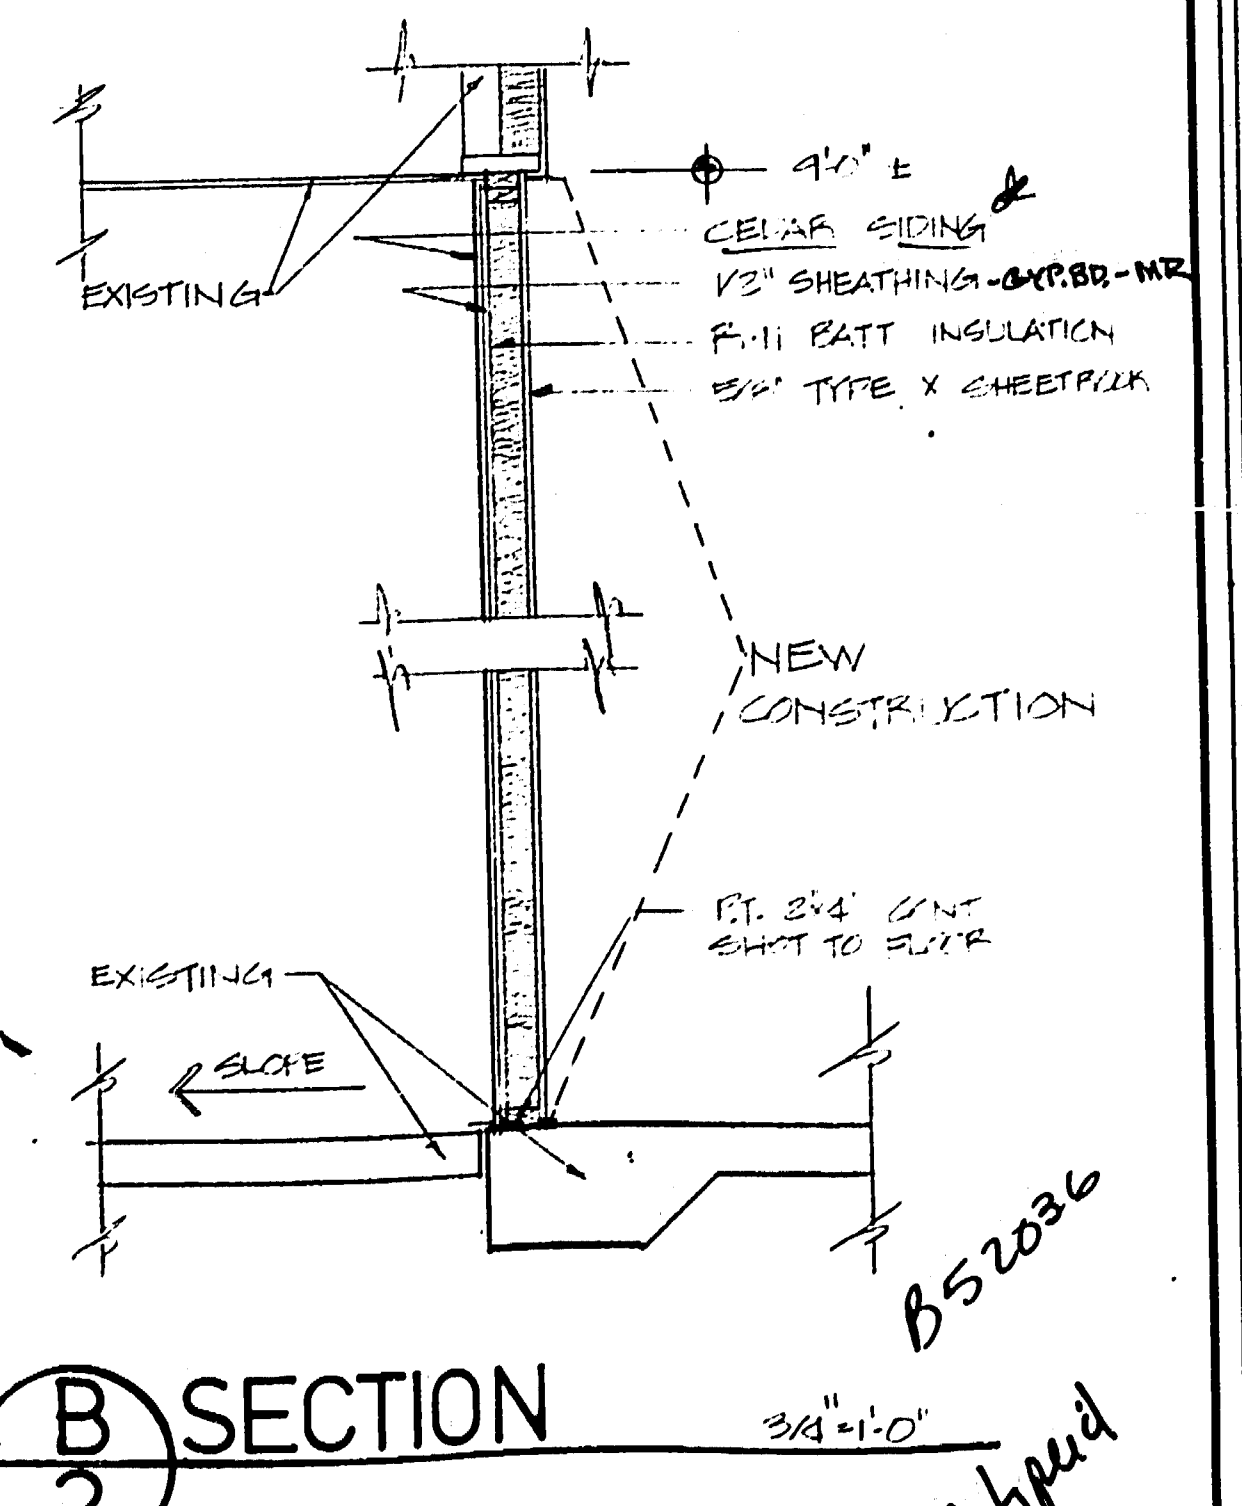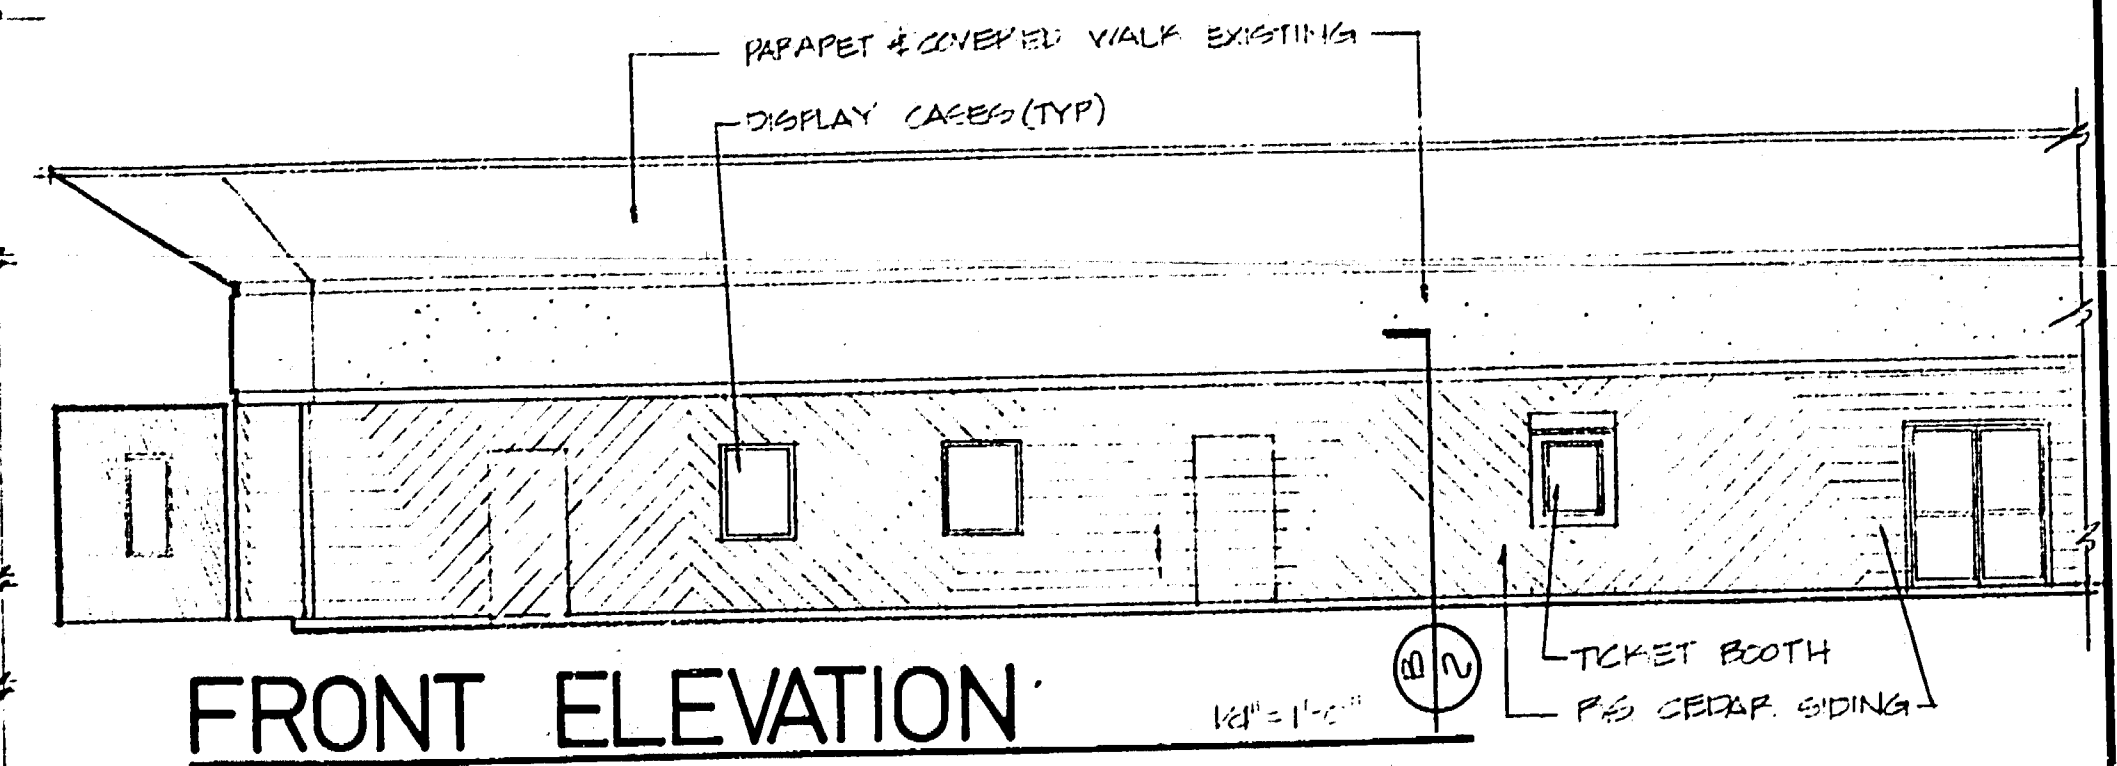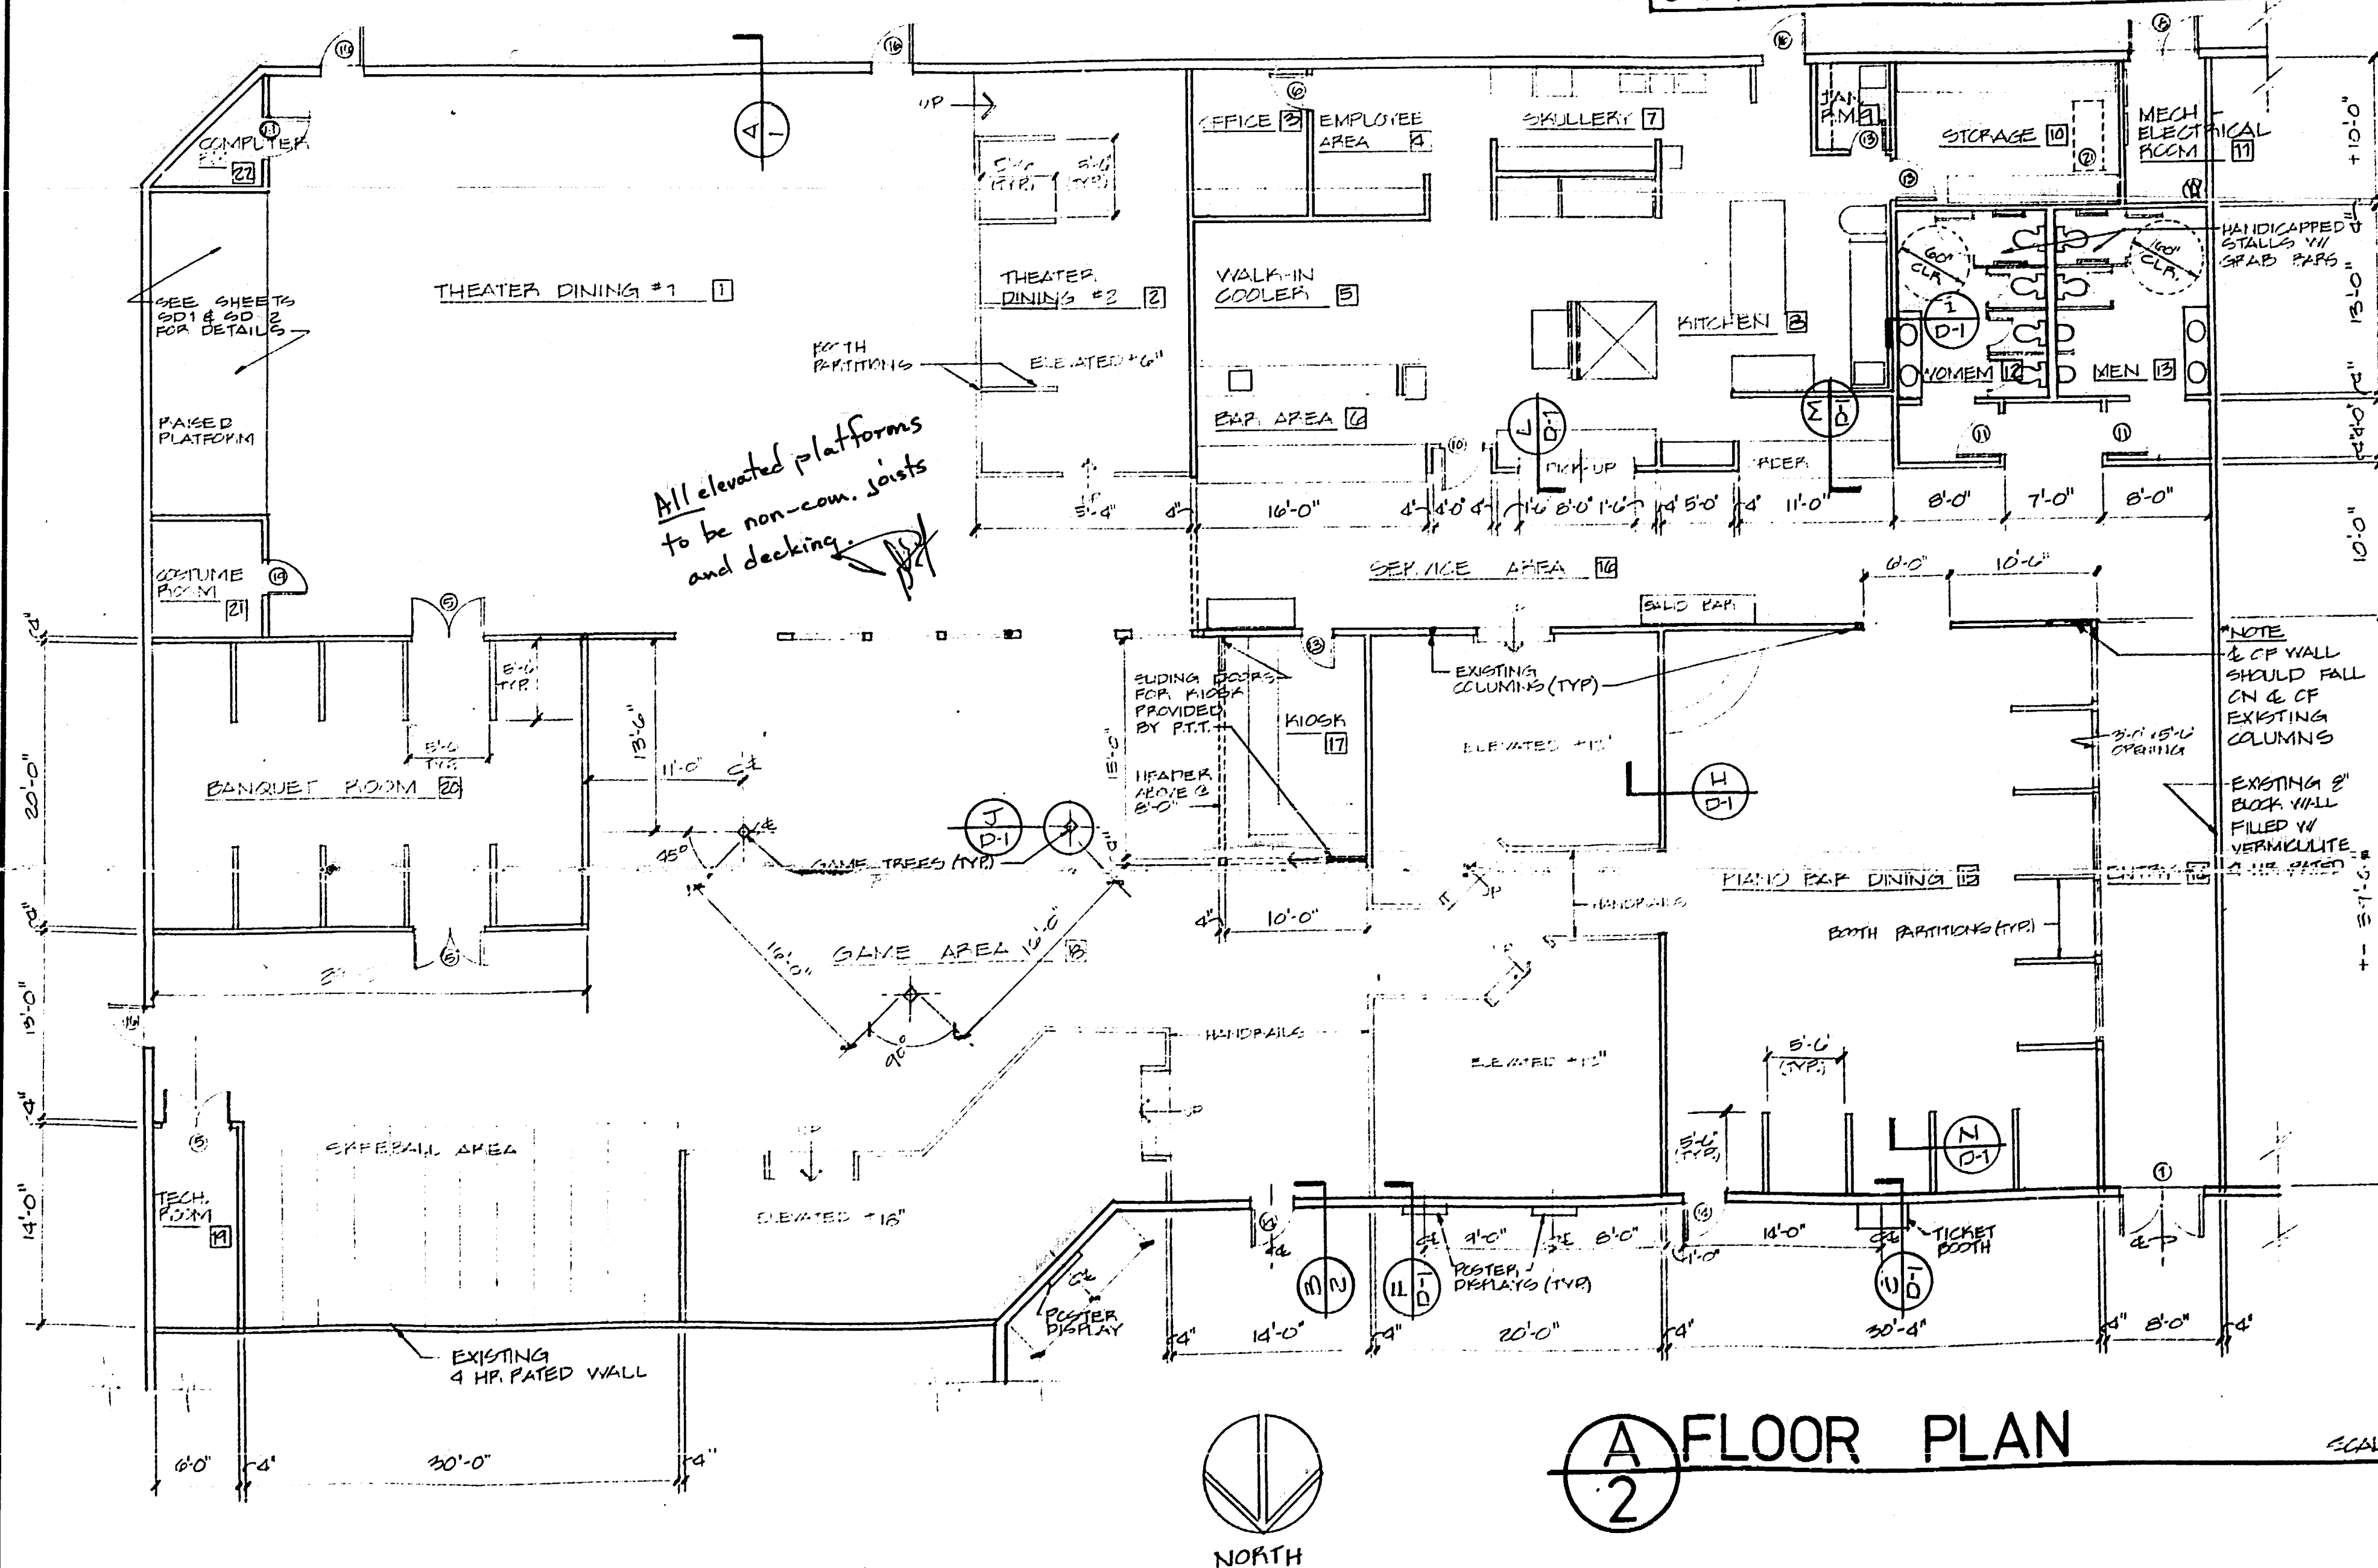

FRONT ELEVATION

B SECTION

7
B52036
1/4" = 1'-0"
Small Topped

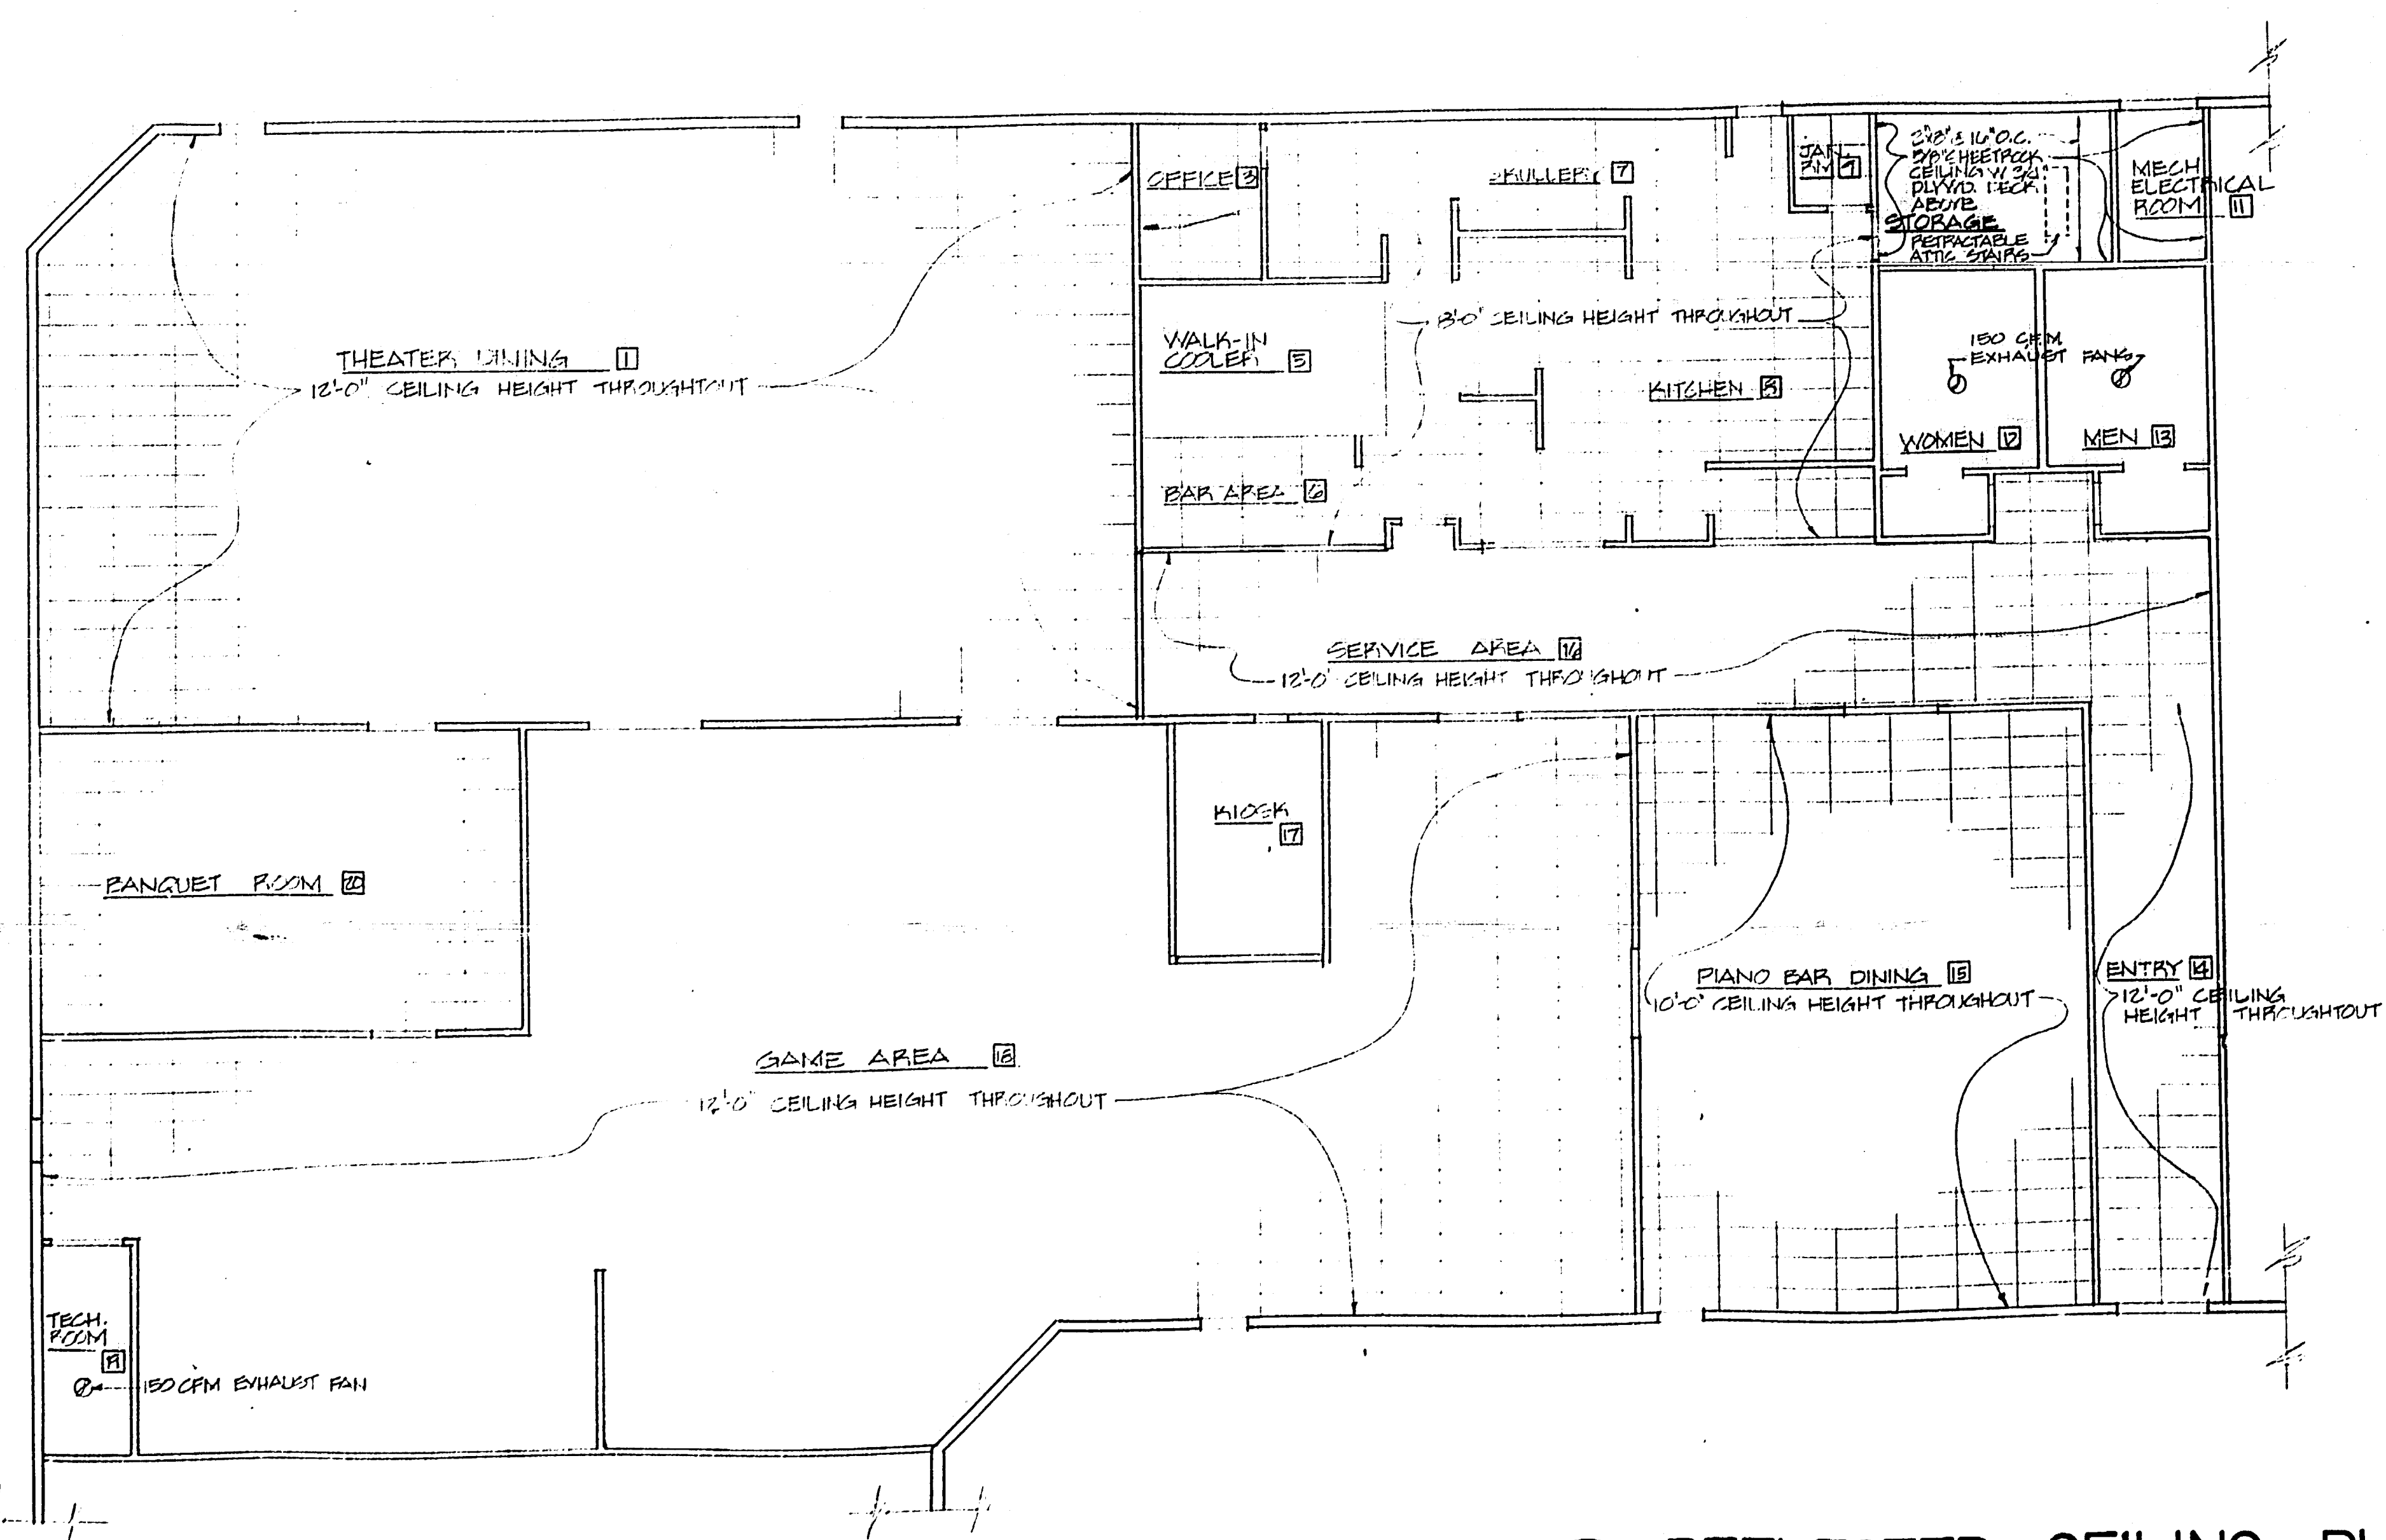

NOTES

- 8'-0" CEILING HEIGHT IN KITCHEN, SKILLET & BAR AREA
SURFACES "CERAMIGLASS" T-BAR SYSTEM WITH WASHABLE
COLOR: WHITE
- 12'-0" CEILING HEIGHT IN THEATRE DINING, GAME AREA, SERVICE
AREA & ENTRY.
COLOR: WHITE BY ARMSTRONG, ITEM NO. 714 COLOR-COFFEE (BLACK IN THEATRE DIN)
- 10'-0" CEILING HEIGHT IN PIANO DINING.
COLOR: WHITE BY ARMSTRONG, ITEM NO. 714 COLOR-COFFEE
- 8'-0" CEILING HEIGHT IN OFFICE & COMPUTER ROOM.
T-BAR SYSTEM - CORTESA COLOR: WHITE
ARMSTRONG
- EXHAUST FAN - 150 CFM IN WOMEN'S RESTROOM & MEN'S
RESTROOM & COMPUTER ROOM.
- 8'-0" CEILING IN STORAGE RM - 5/8" SHEETROCK ON 2"x8" JOIST @
16" O.C. WITH 3/4" PLYWOOD ABOVE (AND MECH-ELE. ROOM)
- 3000 CFM EXHAUST FAN ABOVE OVEN

A REFLECTED CEILING PLAN

SCALE 1/8"=1'-0"

B52-034



Small added

REVISIONS	BY

LOWELL LOTSPEICH
ARCHITECT - PLANNER
WINTER PARK, FLORIDA

PIZZA TIME THEATRE
TAMPA, FLORIDA

Date	1-23-81
Scale	1/8"=1'-0"
Drawn	P.B.C.
Job	
Sheet	3
Of	3 Sheets

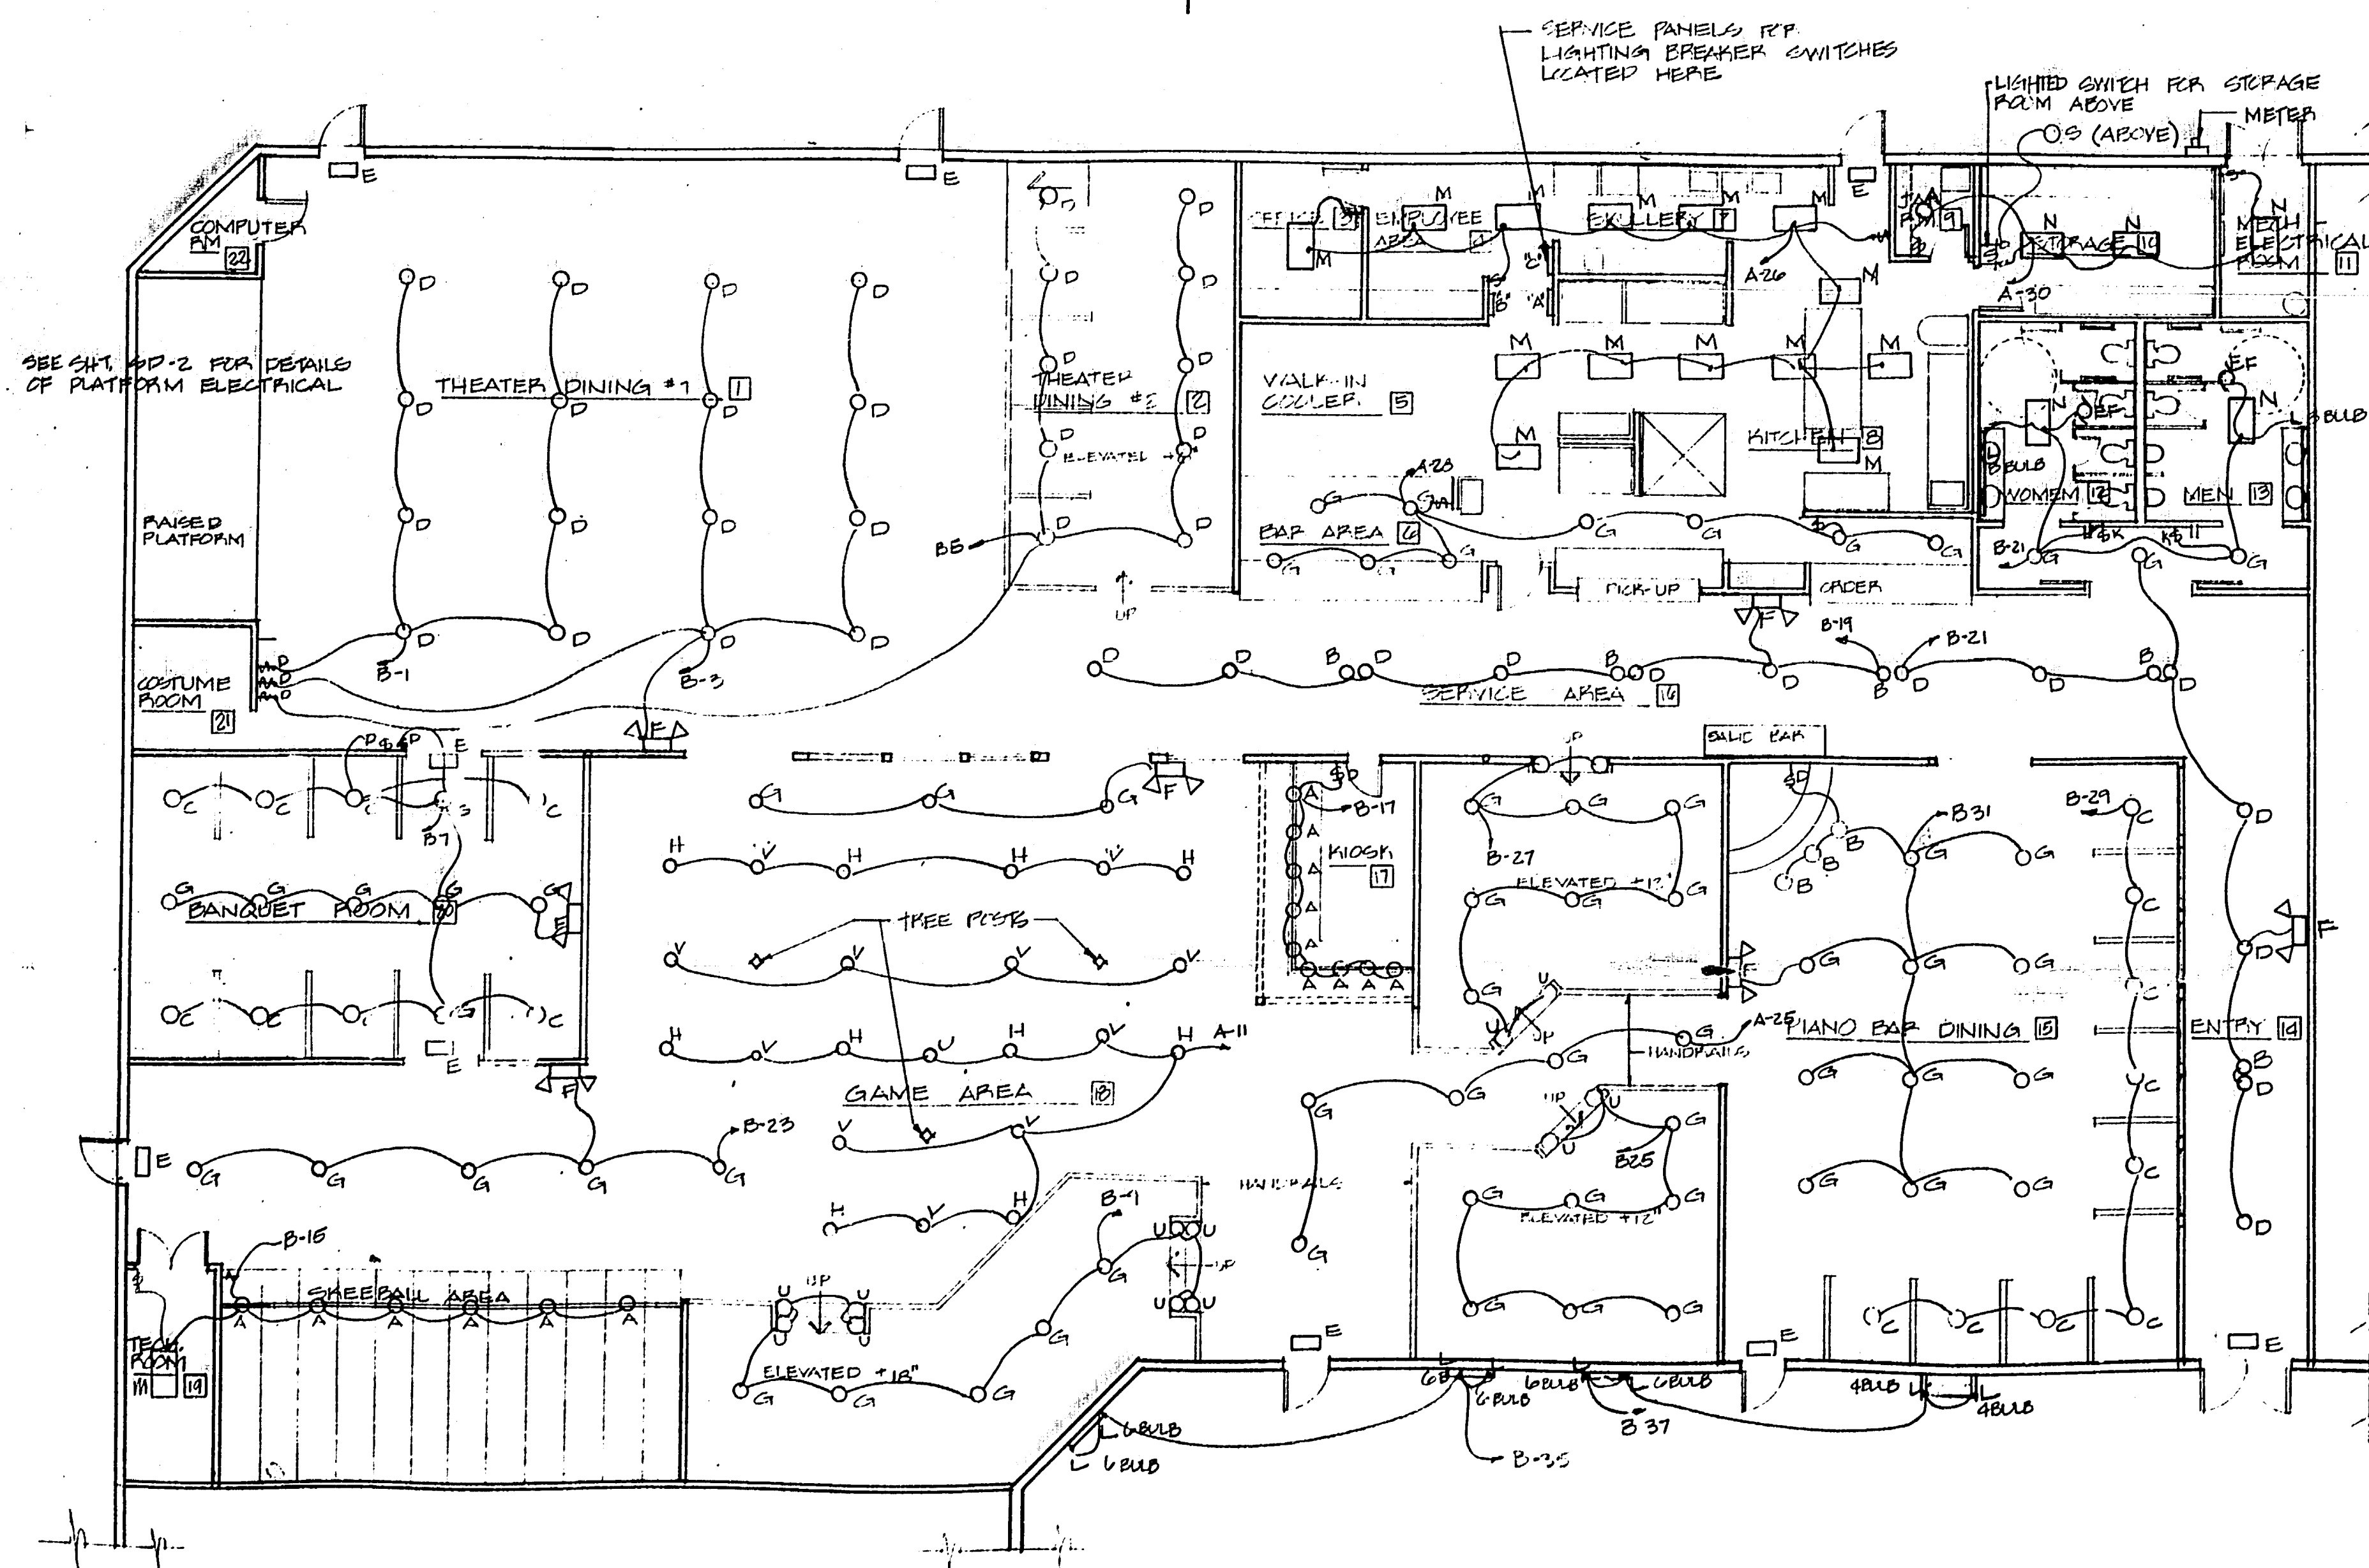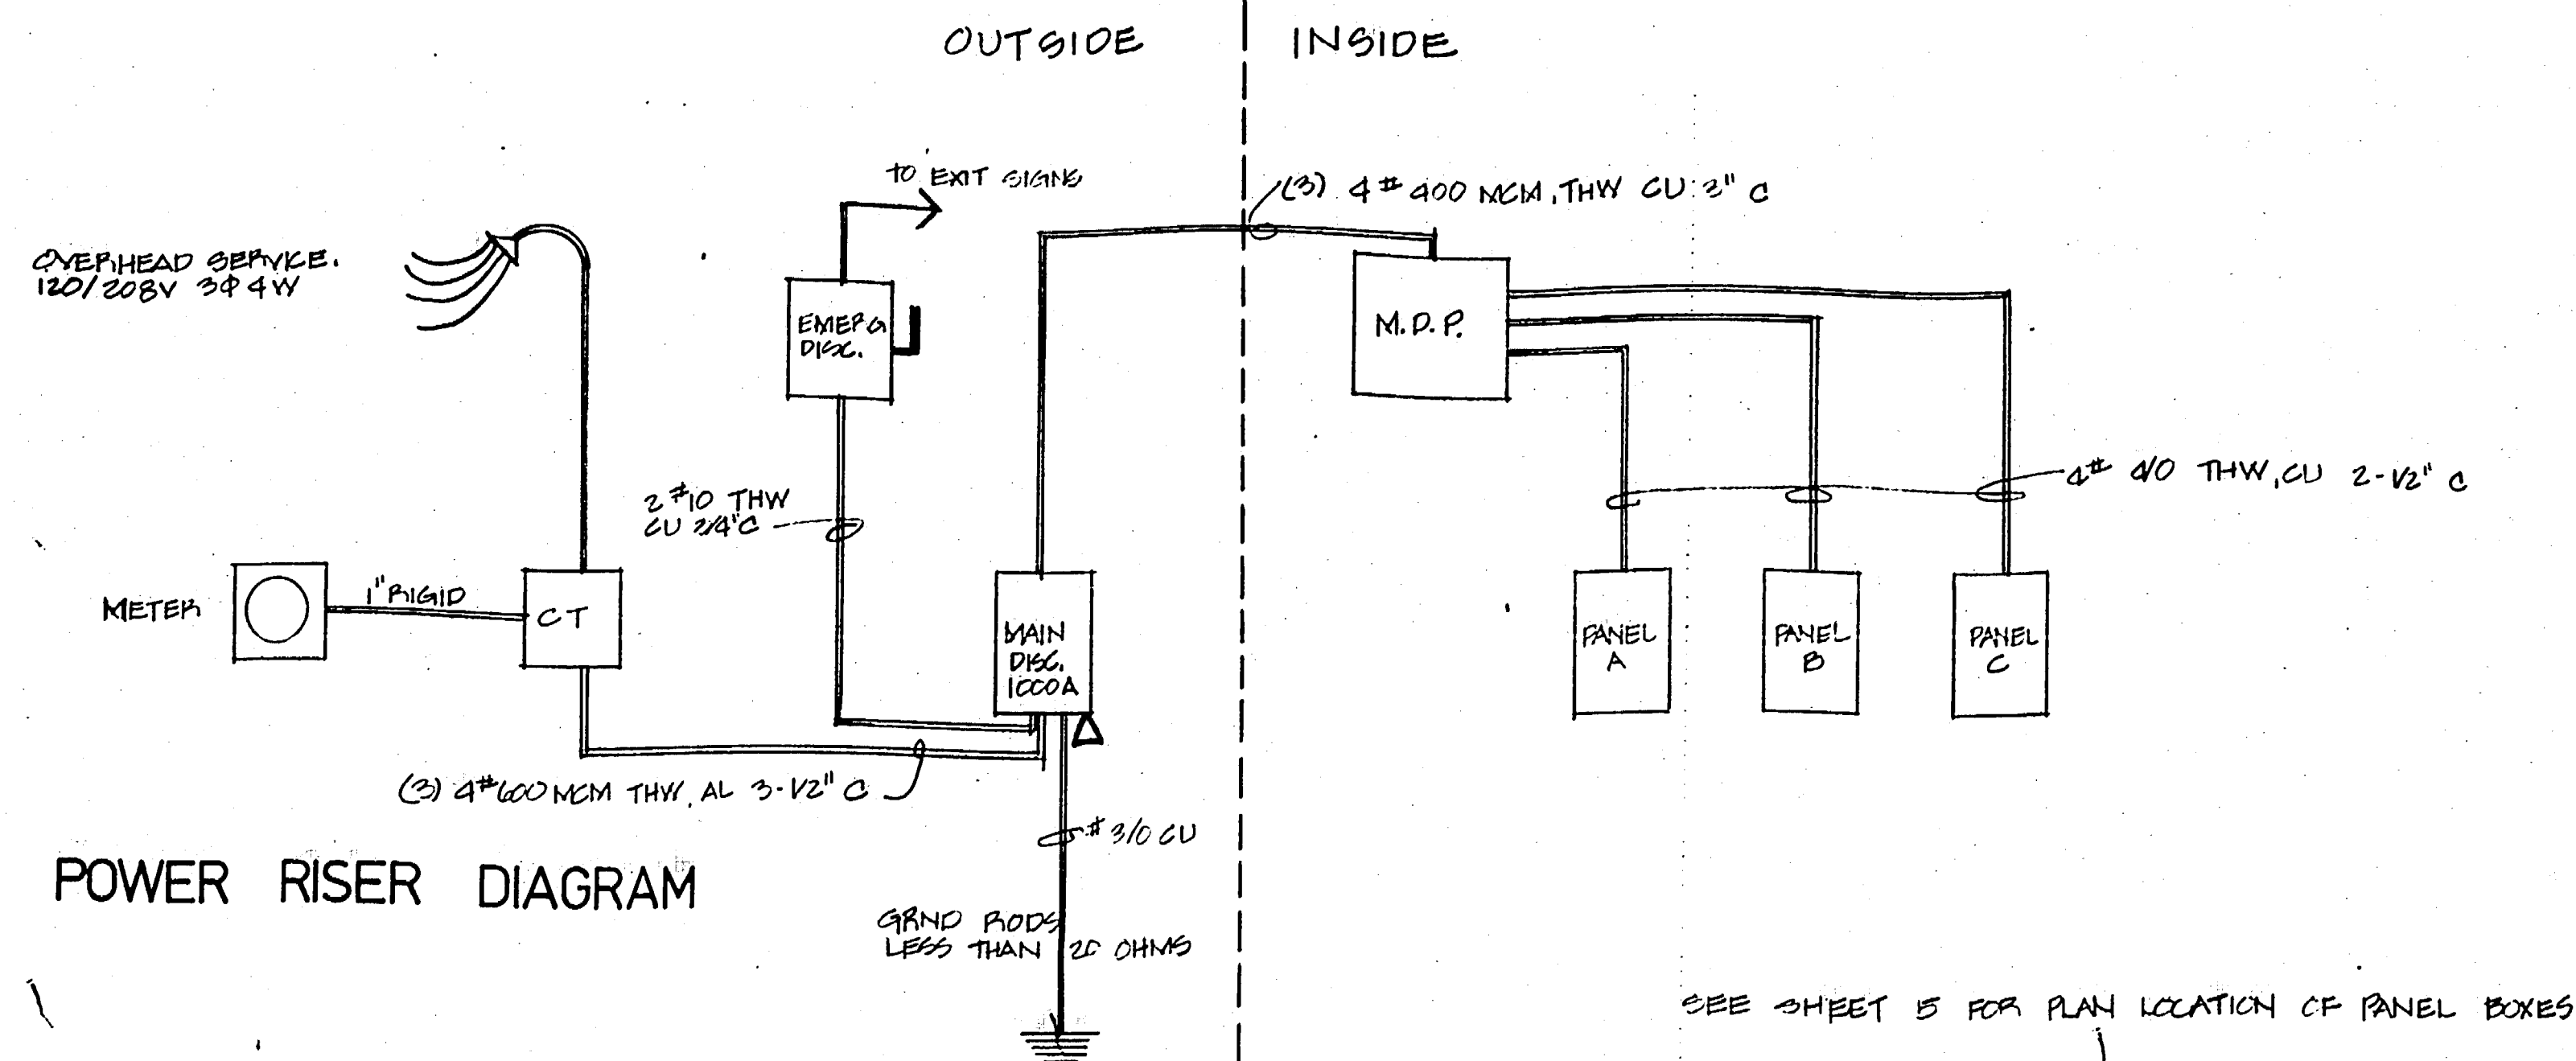

PANEL SCHEDULE

PANEL BOARD "A"

PANEL DATA
120/208Y, 3 ϕ , 4W, 225 A, 42 POLES, MLO SURFACE MOUNTED W/ WINGED FEET
1-70A 3 ϕ BRAK (2) 4#3 THW. CU. 1 1/8" C
4-15A 3 ϕ BRAK (5) (12) (16) (24) 4#10 THW. CU 3/4" C
1-40A 1 ϕ BRAK (10) 2#8 THW. CU 3/4" C
2-25A 1 ϕ BRAK (15) (7) 2#10 THW. CU 3/4" C
14-20A 1 ϕ BRAK (1) (6) (9) (10) (12) (13) (16) (18) (20) (24) 2#10 THW. CU 3/4" C
4-20A 1 ϕ BRAK, 24 PAGES
1-30A 3 ϕ BRAK (30) 4#10 THW. CU 3/4" C

PANEL BOARD "B"

2-20A 1P BRKR
2-20A 1P BRKR
LTS/OUTLETS
SPARES

22BA .12 POLES MLOSLUP FACE MTD W/HINGED DOOR
2#12 THRU Y2'0

PANEL BOARD "C"

120/208V 3 ϕ 4W, 225A 42 POLES, MLO, SLURFACE MTD W/HINGED DOOR
32 20A, 1P BRKR CUTLETS 2#12 TW CU V2⁰
4 20A, 1P BRKR SPARES

EMERGENCY DISCONNECT

120 V, 1 ϕ 2W 30A/15 A FUSE, HEAVY-DUTY NEMA-3R

MAIN DISCONNECT

120/208 V. 3 ϕ 4W 1000A HEAVY DUTY NEMA -3P.

MAIN DISTRIBUTION PANEL (260 K.W. CONNECTED LOAD)

MAIN DISTRIBUTION PANEL
120/208V 3Ø 4W 1000A 42 POLES MLC SURFACE MTP W/HINGED DOOR

1 225 A, 3P BRKR	PANEL BOARD A	4 #1/0 THW, CU 21/2" C
2 200 A, 3P BRKR	PANEL BOARD B & C	4 #4/0 THW, CU 2 1/2" C
2 125 A, 3P BRKR	AC-1, AC-2	4 #1 THW, CU 1 1/2" C
1 100A, 3P BRKR	AC-3	4 #3 THW, CU 1 1/4" C
1 90A, 3P BRKR	AC-4	4 #3 THW, CU 1 1/4" C
1 30A, 2P BRKR	EH W ②	3 #10 THW, CU 3/4" C
12 SPARE SPACES		

FIXTURE SCHEDULE

SYM	FIXTURE	OR EQUAL	
A	CAPRI CT-140 BLACK		150 W
B	CAPRI CT-140 BLACK ON TRACK BASE		150 W
C	CAPRI PC-571 BLACK +B SUR. MID CAN		75 W
D	CAPRI A-150 A-150 M RECESSED		150 W
E	EXIT LIGHT	TORX #6101	50 W
F	EMERGENCY LIGHT (BATTERY PACK AS REQUIRED)	TORX #436	50 W
G	CAPRI A-150		75 W
H	HUBBELL RP 24 RV BLACK +10		60 W
K	CUSTOM FIXTURE FBO		
L	MULTI-BULB STRIP LIGHTING		40 W / BULB
M	2x4 DROP-IN FLOURESCENT 2-LAMP		150 W
N	2x4 SURFACE FLOURESCENT 2-LAMP		100 W
P	WALK-IN COOLER LIGHT IN VAPOR-PROOF COVER		60 W
R	CAPRI R-12P SHALLOW RECESSED		60 W
S	1x8 FLOURESCENT (UTILITY)		100 W
T	UTILITY FIXTURE		75 W
U	STEP SAFETY LIGHTS - VERIFY W/ OWNER		25 W
V	CAPRI CT 140 BLACK/ ON TRACK BASE / GREEN LAMP		100 W
TOTAL LIGHTING WATTAGE			17,740 W

NOTES: SEE SHEET SP1 & SP 2 FOR LIGHTING ABOUT THE PAVED PLATFORM

SEE SHEET 5 FOR PLAN LOCATION OF PANEL BOX LOCATIONS

3 CONNECT EXIT SIGNS TO EMERGENCY CONNECT

4 CONNECT EMERGENCY LIGHTS TO DEDICATED RED HANDLE BREAKER

APPROVED
City of Tampa
ELECTRICAL BUREAU
No portion of this plan SHALL NOT be used
without the approval of the Electrical Bureau
PLANS APPROVED AS MARKED
J. L. [Signature] [Signature]

PLANS APPROVED: *WLF*
Date 2/2/81 By WLF
Electrical Inspection Bureau

B52036

Small lipid

REVISIONS	BY

LOWELL LOTSPEICH
ARCHITECT - PLANNER
WINTER PARK, FLORIDA

PIZZA TIME THEATRE

TAMPA, FLORIDA

TAMPA

Date 1-8-91

Scale $1/4" = 1'-0"$

Drawn PRC

Job

Sheet

L


Of Sheets

EQUIPMENT SCHEDULE

DESCRIPTION	QTY	BASE	VOLT	PHASE	AMPS	H.P.	KW	CONN.	BRK.	HOT	COLD	DRAIN	BTU	REMARKS
1 FREEZER (PEACH IN)	1	LEGS	120		40	1/2	1.2	D	20					COND. EVAPORATOR
2 3-COMPARTMENT SINK										1/2"	1/2"	2"	(3)	
3 DISHWASHER W/BOOSTER	1	LEGS	208	3	55.5		20	D	40	(LOW-TEMP)	3/4"	2"		TRAP BELOW FLOOR AS PER LOCAL CODES
4 DRYTABLE	1	LEGS								(2.2")				
5 MIXER	1		208	3	41		1.5	D	15					
6 DOUGH TABLE	1	CASTERS	120		15.0		1.8	C	20					UTILITY OUTLET
7 DOUGH ROLLER	1		120		13.8	3/4	1.7	C	25					
8 CUSTOM TABLETOP														
9 PIZZA MAKE-UP TABLE	1	LEGS	120		8.0	1/2	1.0	C	20					SELF-CONTAINED
10 PIZZA OVEN (SEE EXHAUST SYSTEM)	1		120		3.0		.4	C	20					COND. EVAPORATOR
11 ICE BIN (SAME AS ICE MAKER)														25000 BTU. / 3/4" GALLON
12 WALK-IN COOLER / COMPRESSOR ON ROOF	1		120	1/3	4.4	1/2	1.2	D	20					INSULATED DRAIN LINE TO FS. BY PLUMBER
13 SANDWICH TABLE	1	CASTERS	120		5.8	1/4	.7	C	20					COND. EVAPORATOR
14 PIZZA CUTTING TABLE														
15 MICRO-WAVE			120		18.3		2.2	C	25					
16 HEAT LAMPS	2		120		15.0		1.725	D	20					WIRE THRU INFINITE CONTROL
17 BACK-BAR UNIT														
18 COFFEE MAKER			120		15.0		1.725	C	20					
19 ICE MAKER			208	3	6.6		2.4	D	15					1/2" INSULATED DRAIN LINE TO FS. BY PLUMBER
20 HEAT LAMP SHELF														
21 PREP TABLES														

DESCRIPTION	QTY	BASE	VOLT	PHASE	AMPS	H.P.	KW	CONN.	BRK.	HOT	COLD	DRAIN	BTU	REMARKS
22 JANITORS SINK	1	LEGS								1/2"	1/2"	2"		
23 HANDSINK	2									3/8"	3/8"	1 1/2"		
24 SALID-BAR	1													
25 WATER HEATER 82 GAL	1		208	1	21.6		4.5	D	30					
26 WALK-IN SHELVING														
27 STORAGE SHELVING	2													
28 CONDIMENT SHELVING	2													
29 COLD-TONERS	1		120	1	5.8	1/4	.7	D	20					
30 AIR CURTAIN	1									1/2"	(FUTURE RINSE)			AIR COOLED
31 TAILOR FREEZER (ICE CREAM MAKER)	1	CASTERS	208	3	20.0	1		C						
32 DRY-GOOD STORAGE														
33 DUNNAGE RACK			120	1	7.2	1/3	.9	C	20					
34 SUN-PAE-BAR	10													
35 LOCKERS			208	3	4.1		1.5	D	15					
36 AIR COMPRESSOR														
EXHAUST SYSTEM FOR OVEN (3000 CFM)	120				30.0	3/4	3.6	D	40					

NOTE: CONFIRM SIZES, TYPES, & MODELS OF ABOVE EQUIPMENT WITH SUBMITTALS TO OWNER.

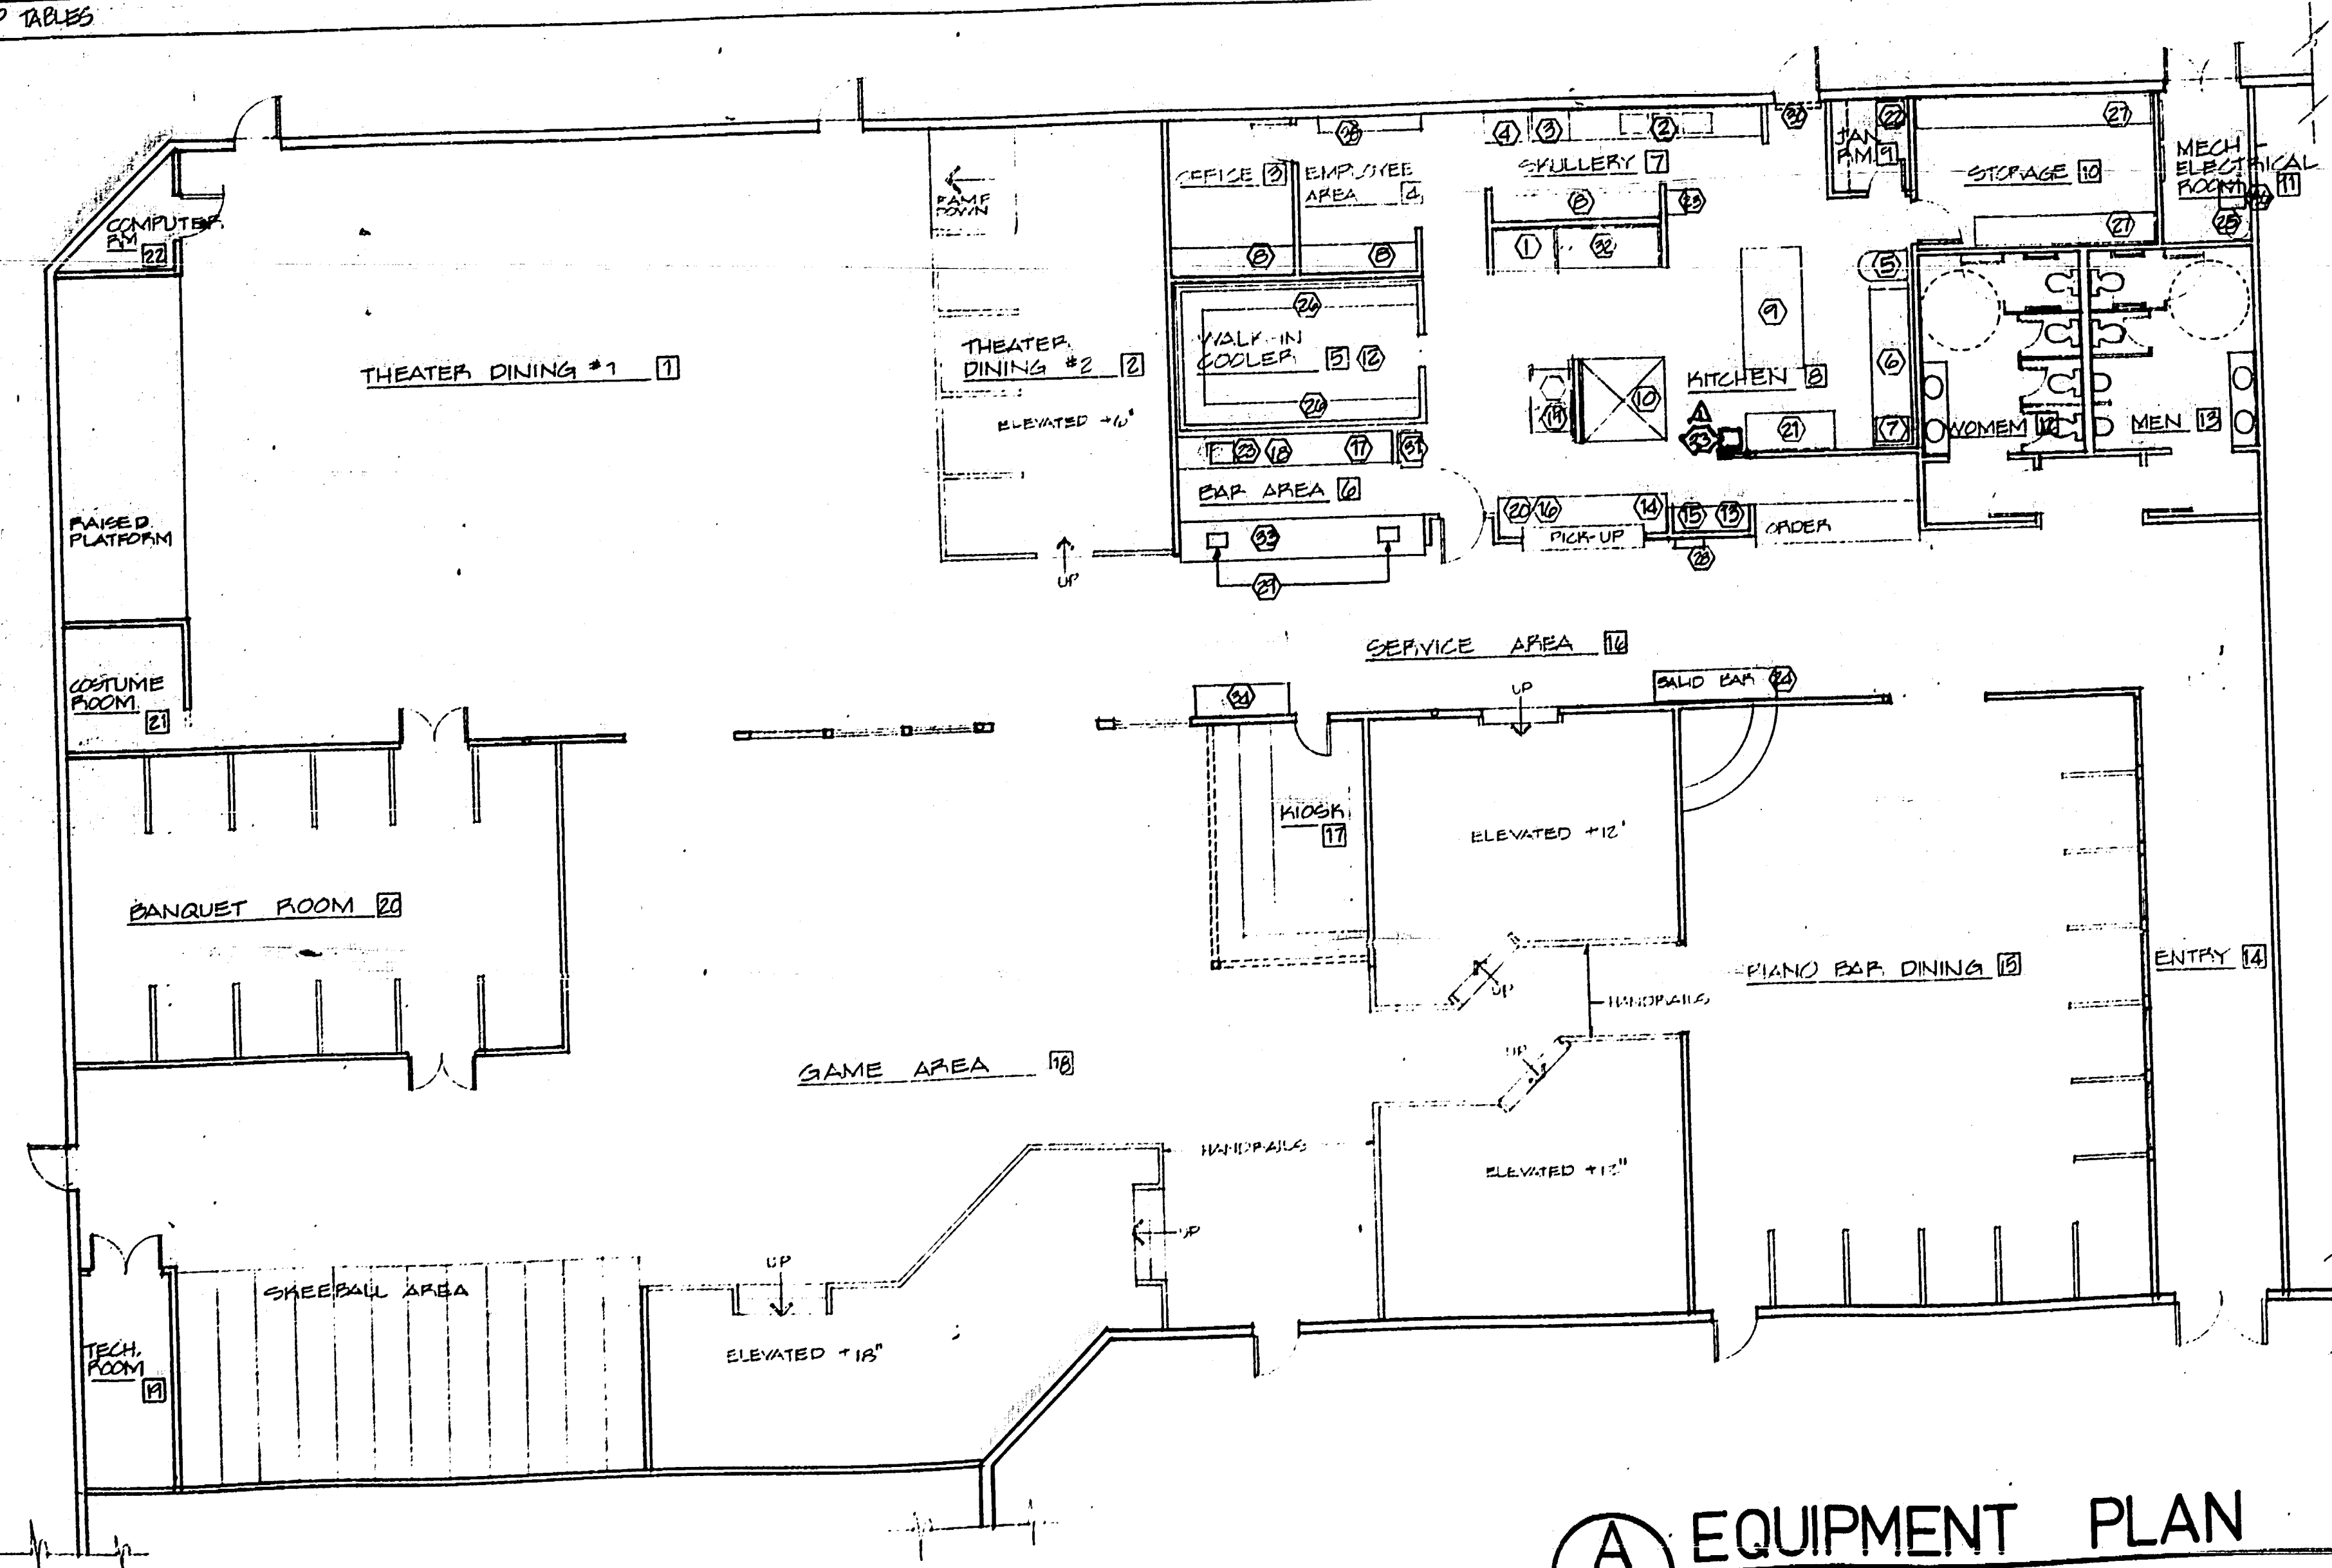

EQUIPMENT PLAN

SCALE 1/8" = 1'-0"

LOWELL LOTSPICH
ARCHITECT - PLANNER
WINTER PARK, FLORIDA




PIZZA TIME THEATRE
FLORIDA
TAMPA

Date 1-2-74
Scale 1/8" = 1'-0"
Drawn RAC
Job
Sheet
6
Of
Sheets

B52036

Small Hand

Hand-drawn sketch of a building layout. The sketch shows a vertical line on the left and a horizontal line at the top. A dashed line extends from the top left corner, labeled "2nd V". Below this, the word "LAVATORIES" is written. Further down the vertical line, the label "HWL" is present. A diagonal line extends from the vertical line towards the bottom right, ending at a curved line labeled "38 FU." Below this, the text "TO SANITARY SEWER LINE" is written. The word "RIC" is partially visible at the bottom left corner.

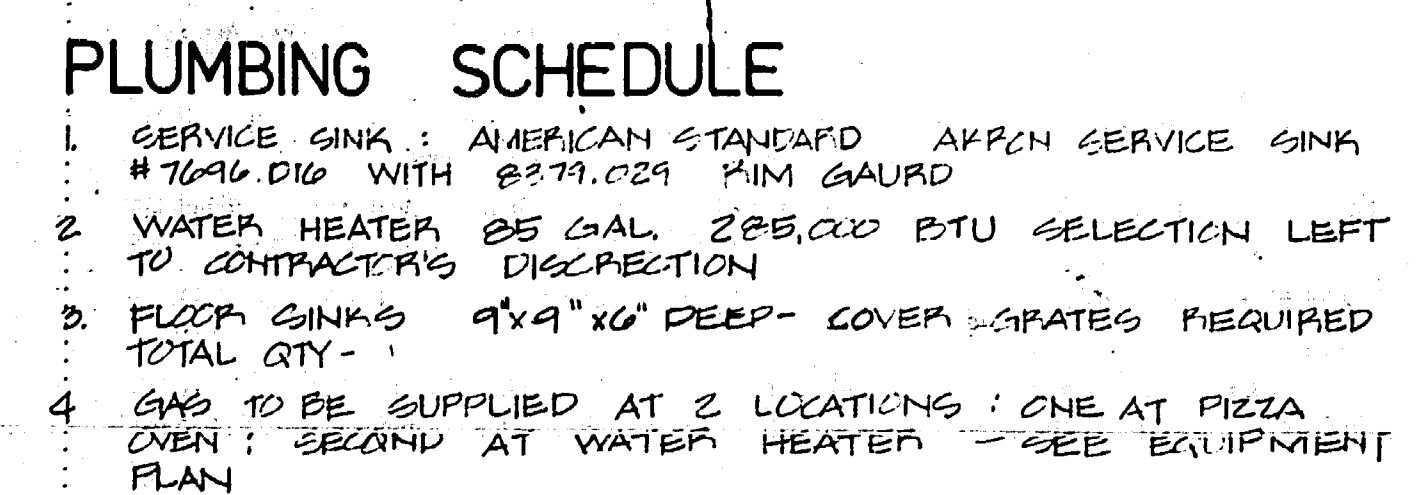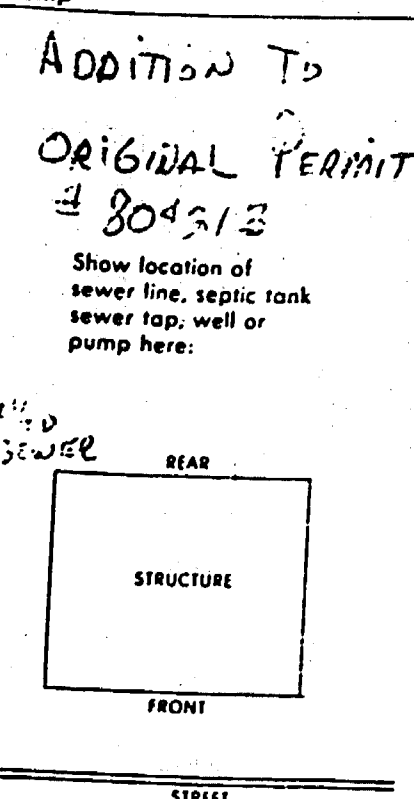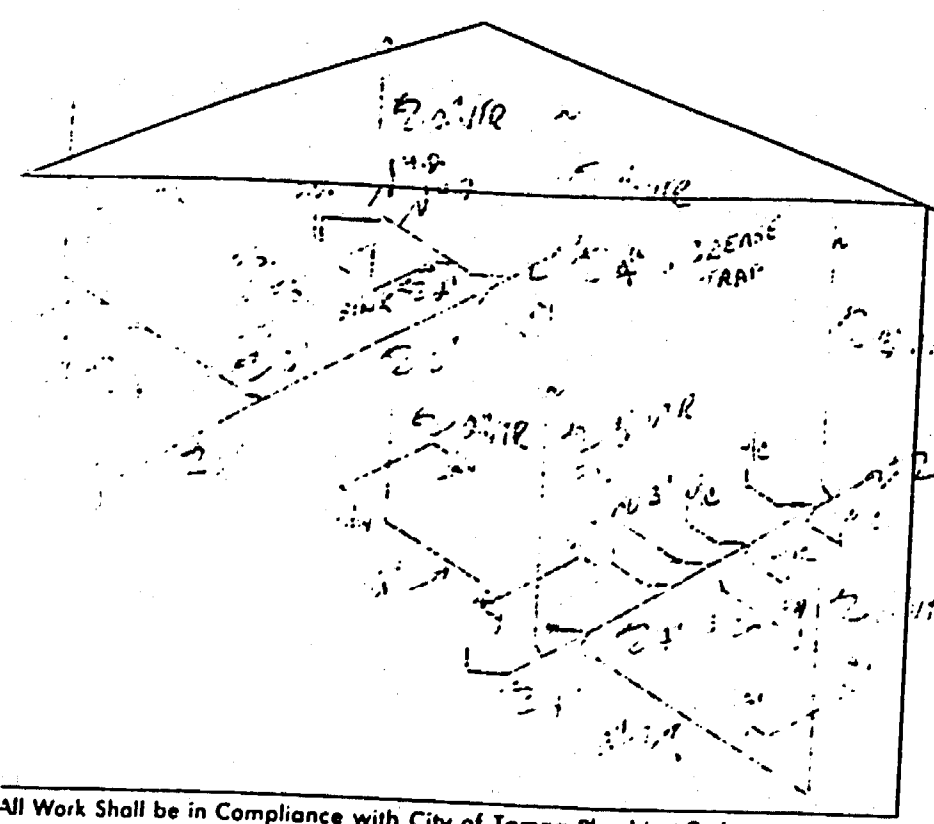

- # RESTROOM FIXTURES
- 1 QUIET PAPER DISPENSERS: EBBRICK # 20288, SURFACE MOUNTED
1 PER STALL QTY-4
 - 2 SOAP DISPENSERS: EBBRICK # B 2215: COUNTER-MOUNTED:
1 PER RESTROOM- TOTAL QTY-2
 - 3 HAND DRYER: WOLF TO, WALL MOUNTED AT-34" 1 PER
RESTROOM TOTAL QTY-2
 - 4 FEMINE NAPKIN DISPOSAL: EBBRICK #B 270: SURFACE MOUNTED
1 PER STALL (WOMEN'S), TOTAL QTY 4
 - 5 GRAB BARS: EBBRICK # B GIGO SERIES, 1 SET PER
HANDICAPPED STALL TOTAL QTY-2 SETS
 - 6 SANITARY QUIET SEAT COVER, SELECTION LEFT TO CONTACTOR'S
DISCRETION: 1 PER STALL TOTAL QTY-4

- # PLUMBING PLAN LEGEND
- | | |
|---|------------------------|
|  | FLOOR SINK (FS) |
|  | FLOOR DRAIN (FD) |
|  | GAS LINE SUPPLY |
|  | COLD WATER SUPPLY |
|  | HOT WATER SUPPLY |
|  | WATER HEATER (85 GAL.) |
|  | AIR DROP |

B52036

Hand Signed


REVISIONS	BY

LOWELL LOTSPPEICH
ARCHITECT
WINTER PARK, FLORIDA

PIZZA TIME THEATRE

TAMPA, FLORIDA

Date	1-8-8
Scale	1/8"=1'-0"
Drawn	R.P.C.
Job	
Sheet	8
Of	Sheets

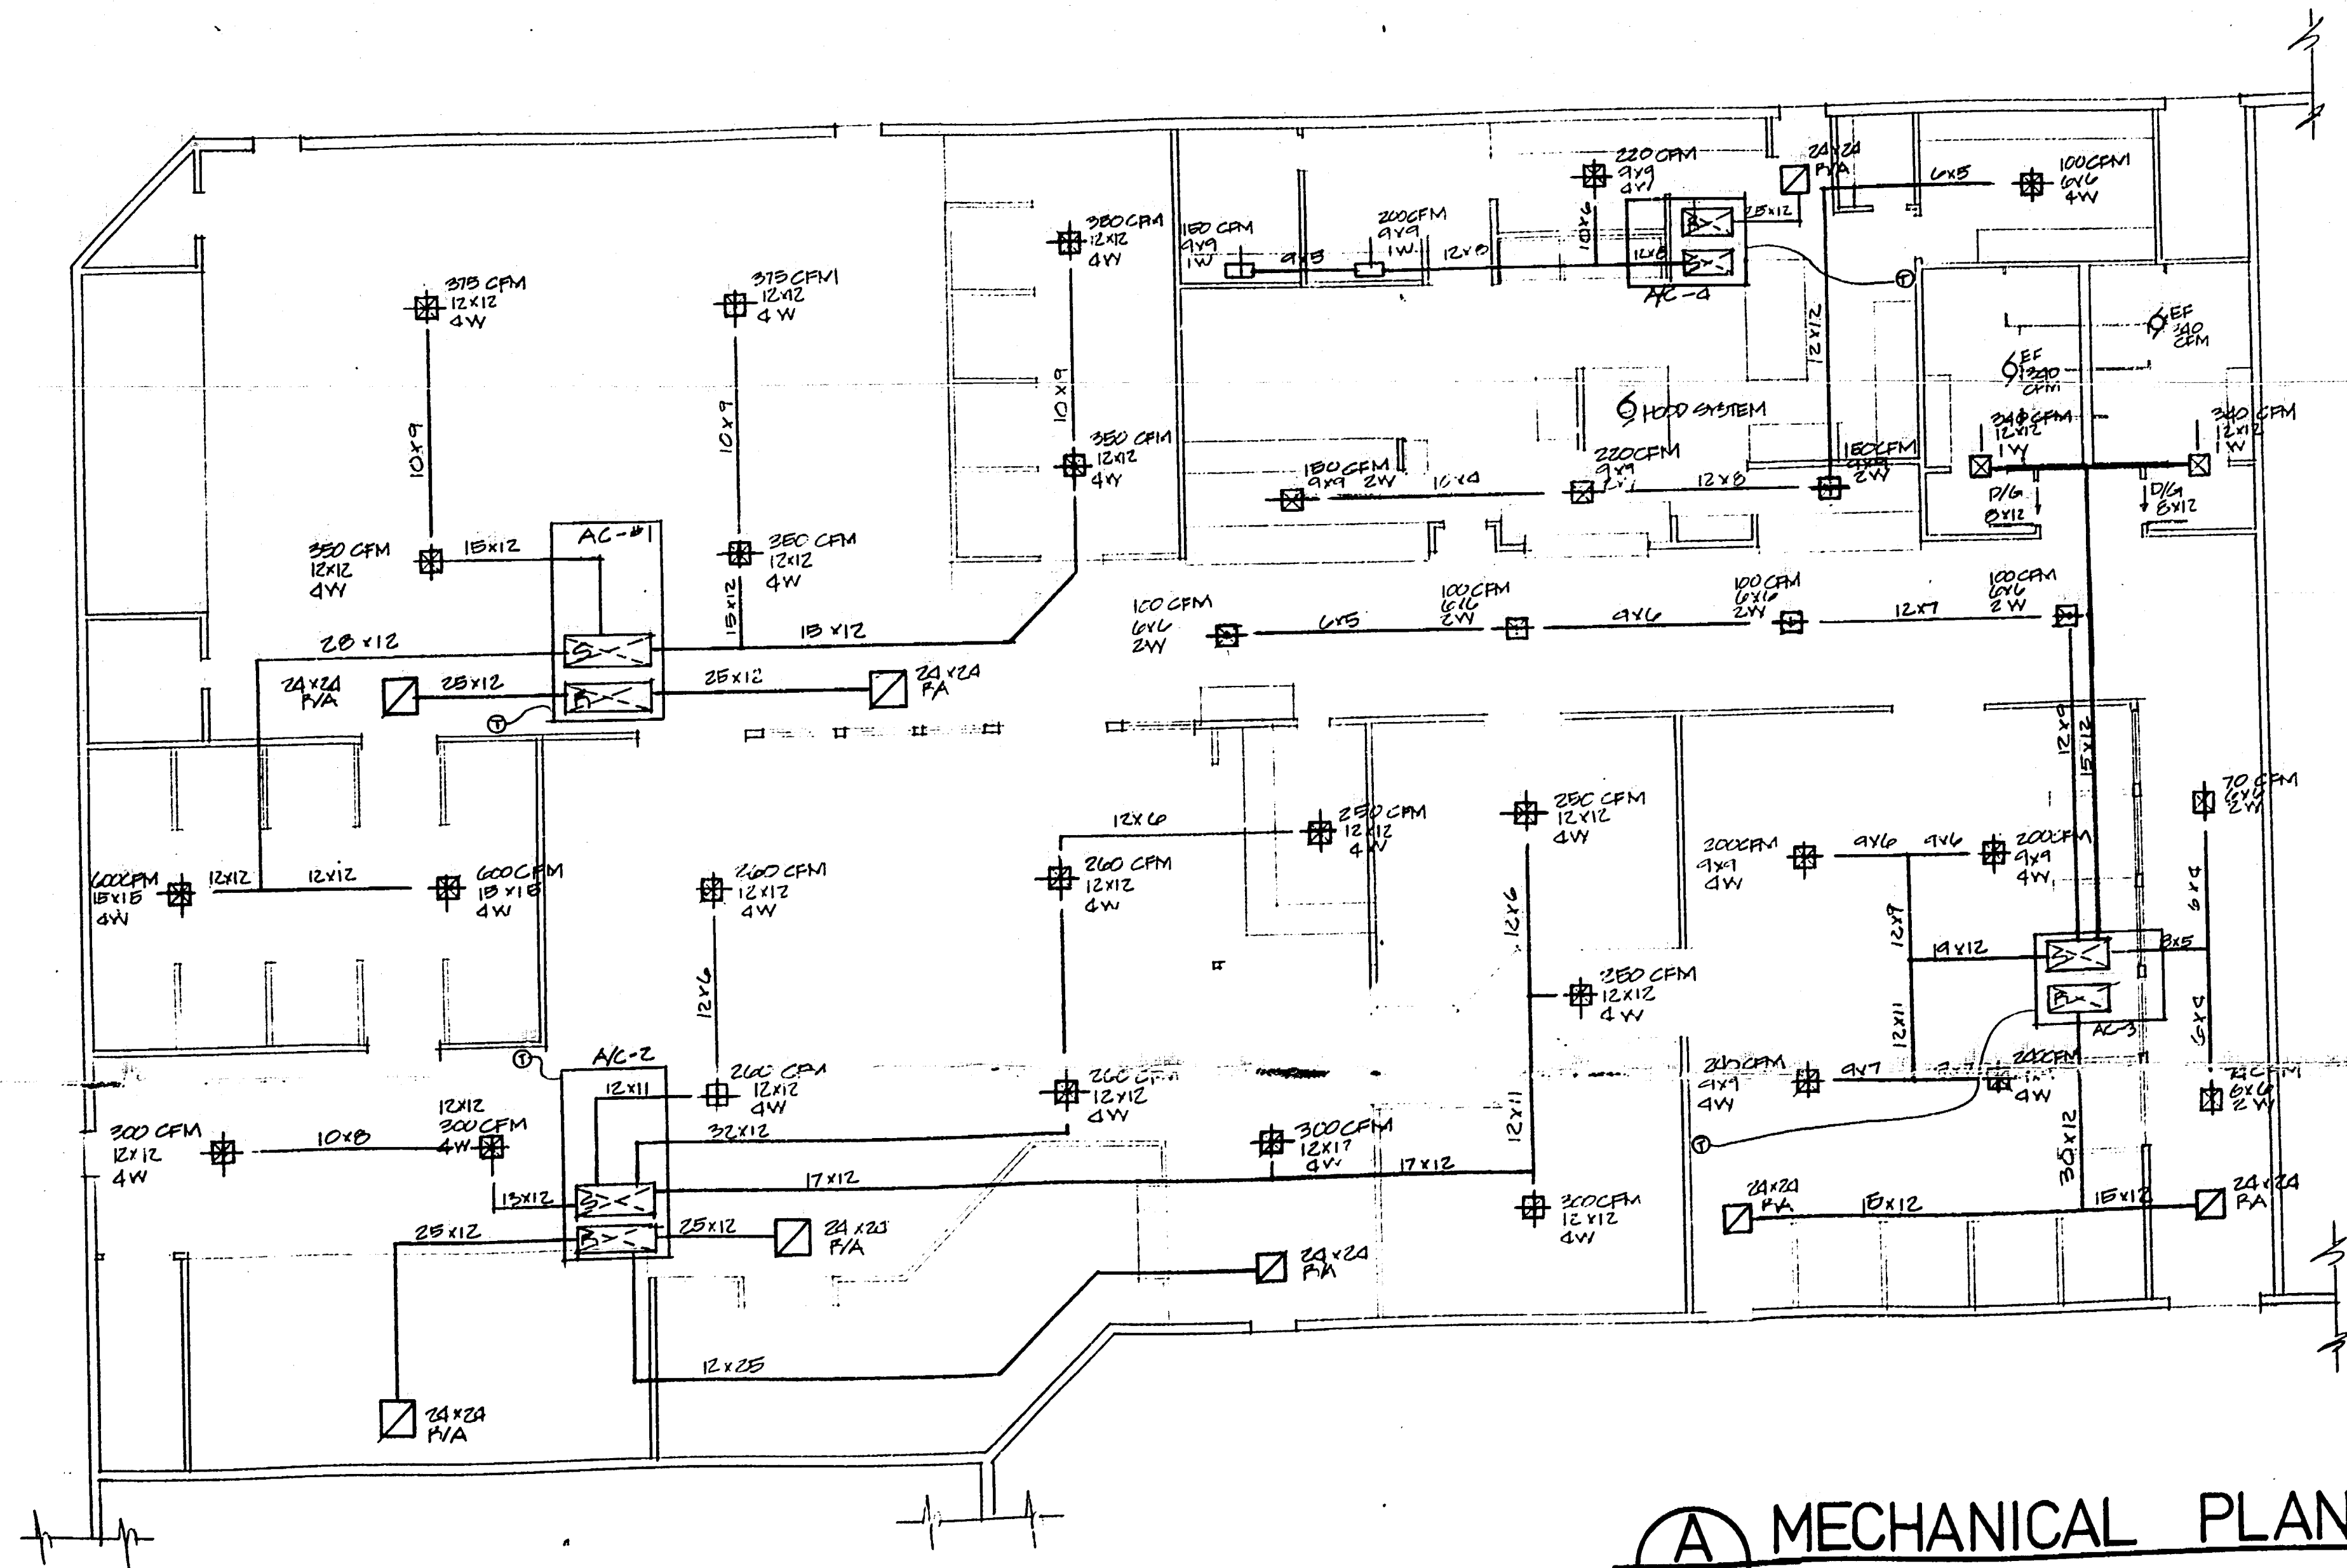

AC EQUIPMENT SCHEDULE


- AC-1 & 2 WEATHERKING #DFC 84 & 800 A CURB
DUAL COMPRESSOR
41,000 BTUH COOLING
120/208 V 3P 38.8 FLA. 30 KW HEAT
3350 CFM
1320 #
- AC-3 WEATHERKING #DFC 74 & 503 A CURB
DUAL COMPRESSOR
74,000 BTUH COOLING
120/208 V 3P 37.1 FLA. 18 KW ELECTRIC HEAT
2100 CFM 430 CFM OUTSIDE AIR
670 #
- AC-4 WEATHERKING #DFC 54 & 503 A CURB
SINGLE COMPRESSOR
31,000 BTUH COOLING
120/208 V 3P 24.7 FLA. 15 KW ELECTRIC HEAT
1520 CFM 150 CFM OUTSIDE AIR
635 #

NOTES: DUCTS TO BE INSULATED W/ 1" INSULATION (MIN.)


MECHANICAL PLAN 1/8"=1'-0"

B52036


Lowell Lotsppeich

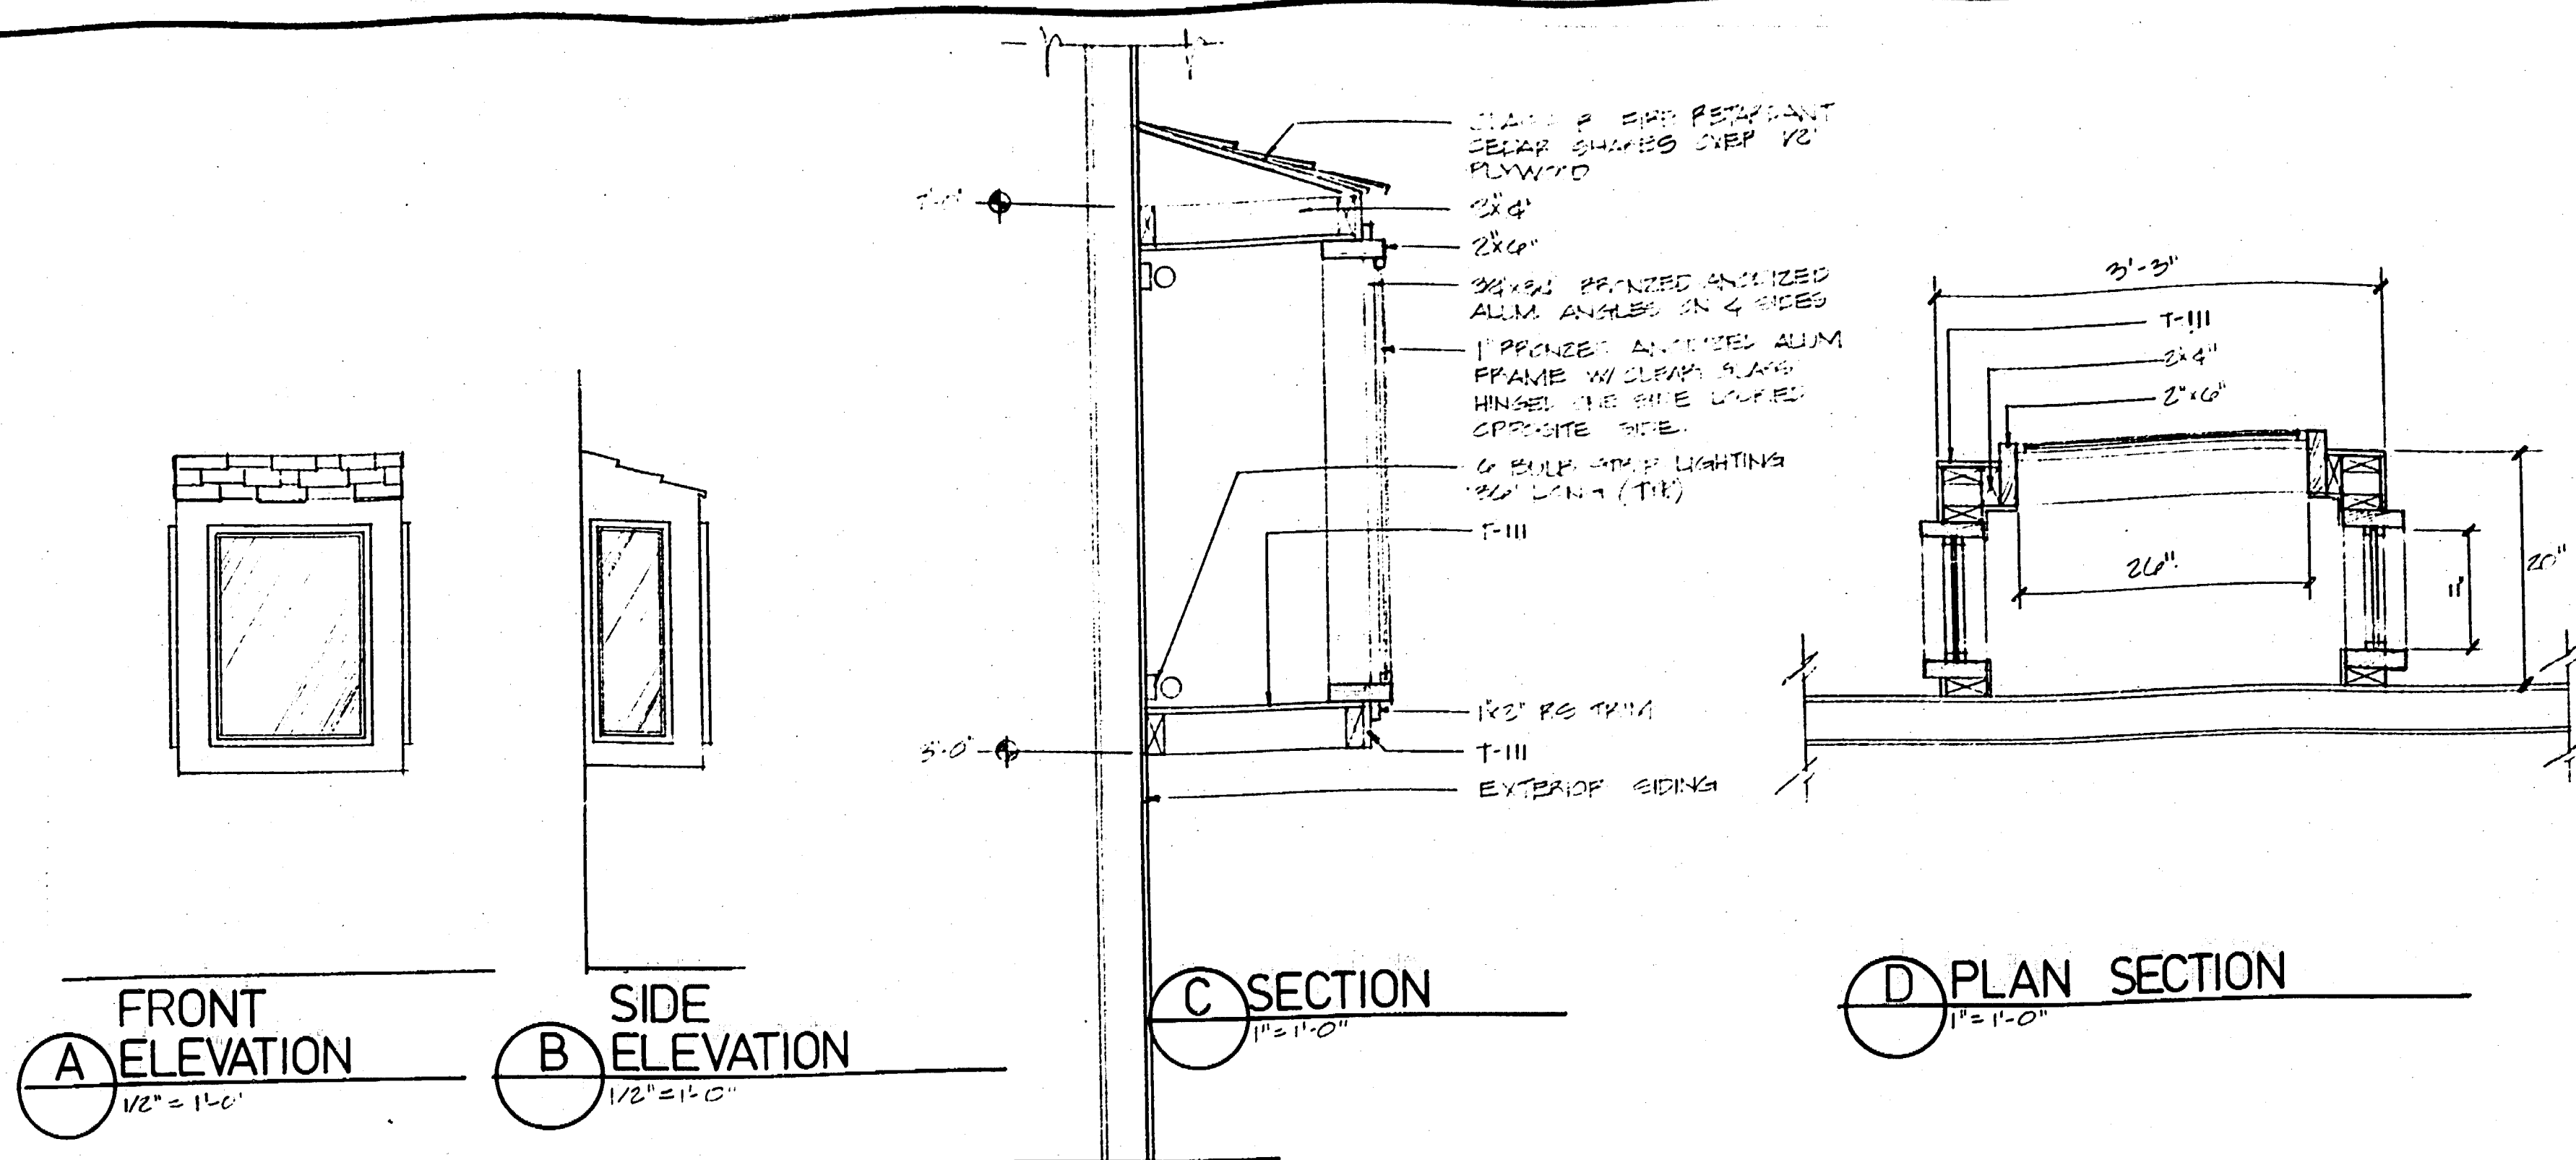


TICKET BOOTH

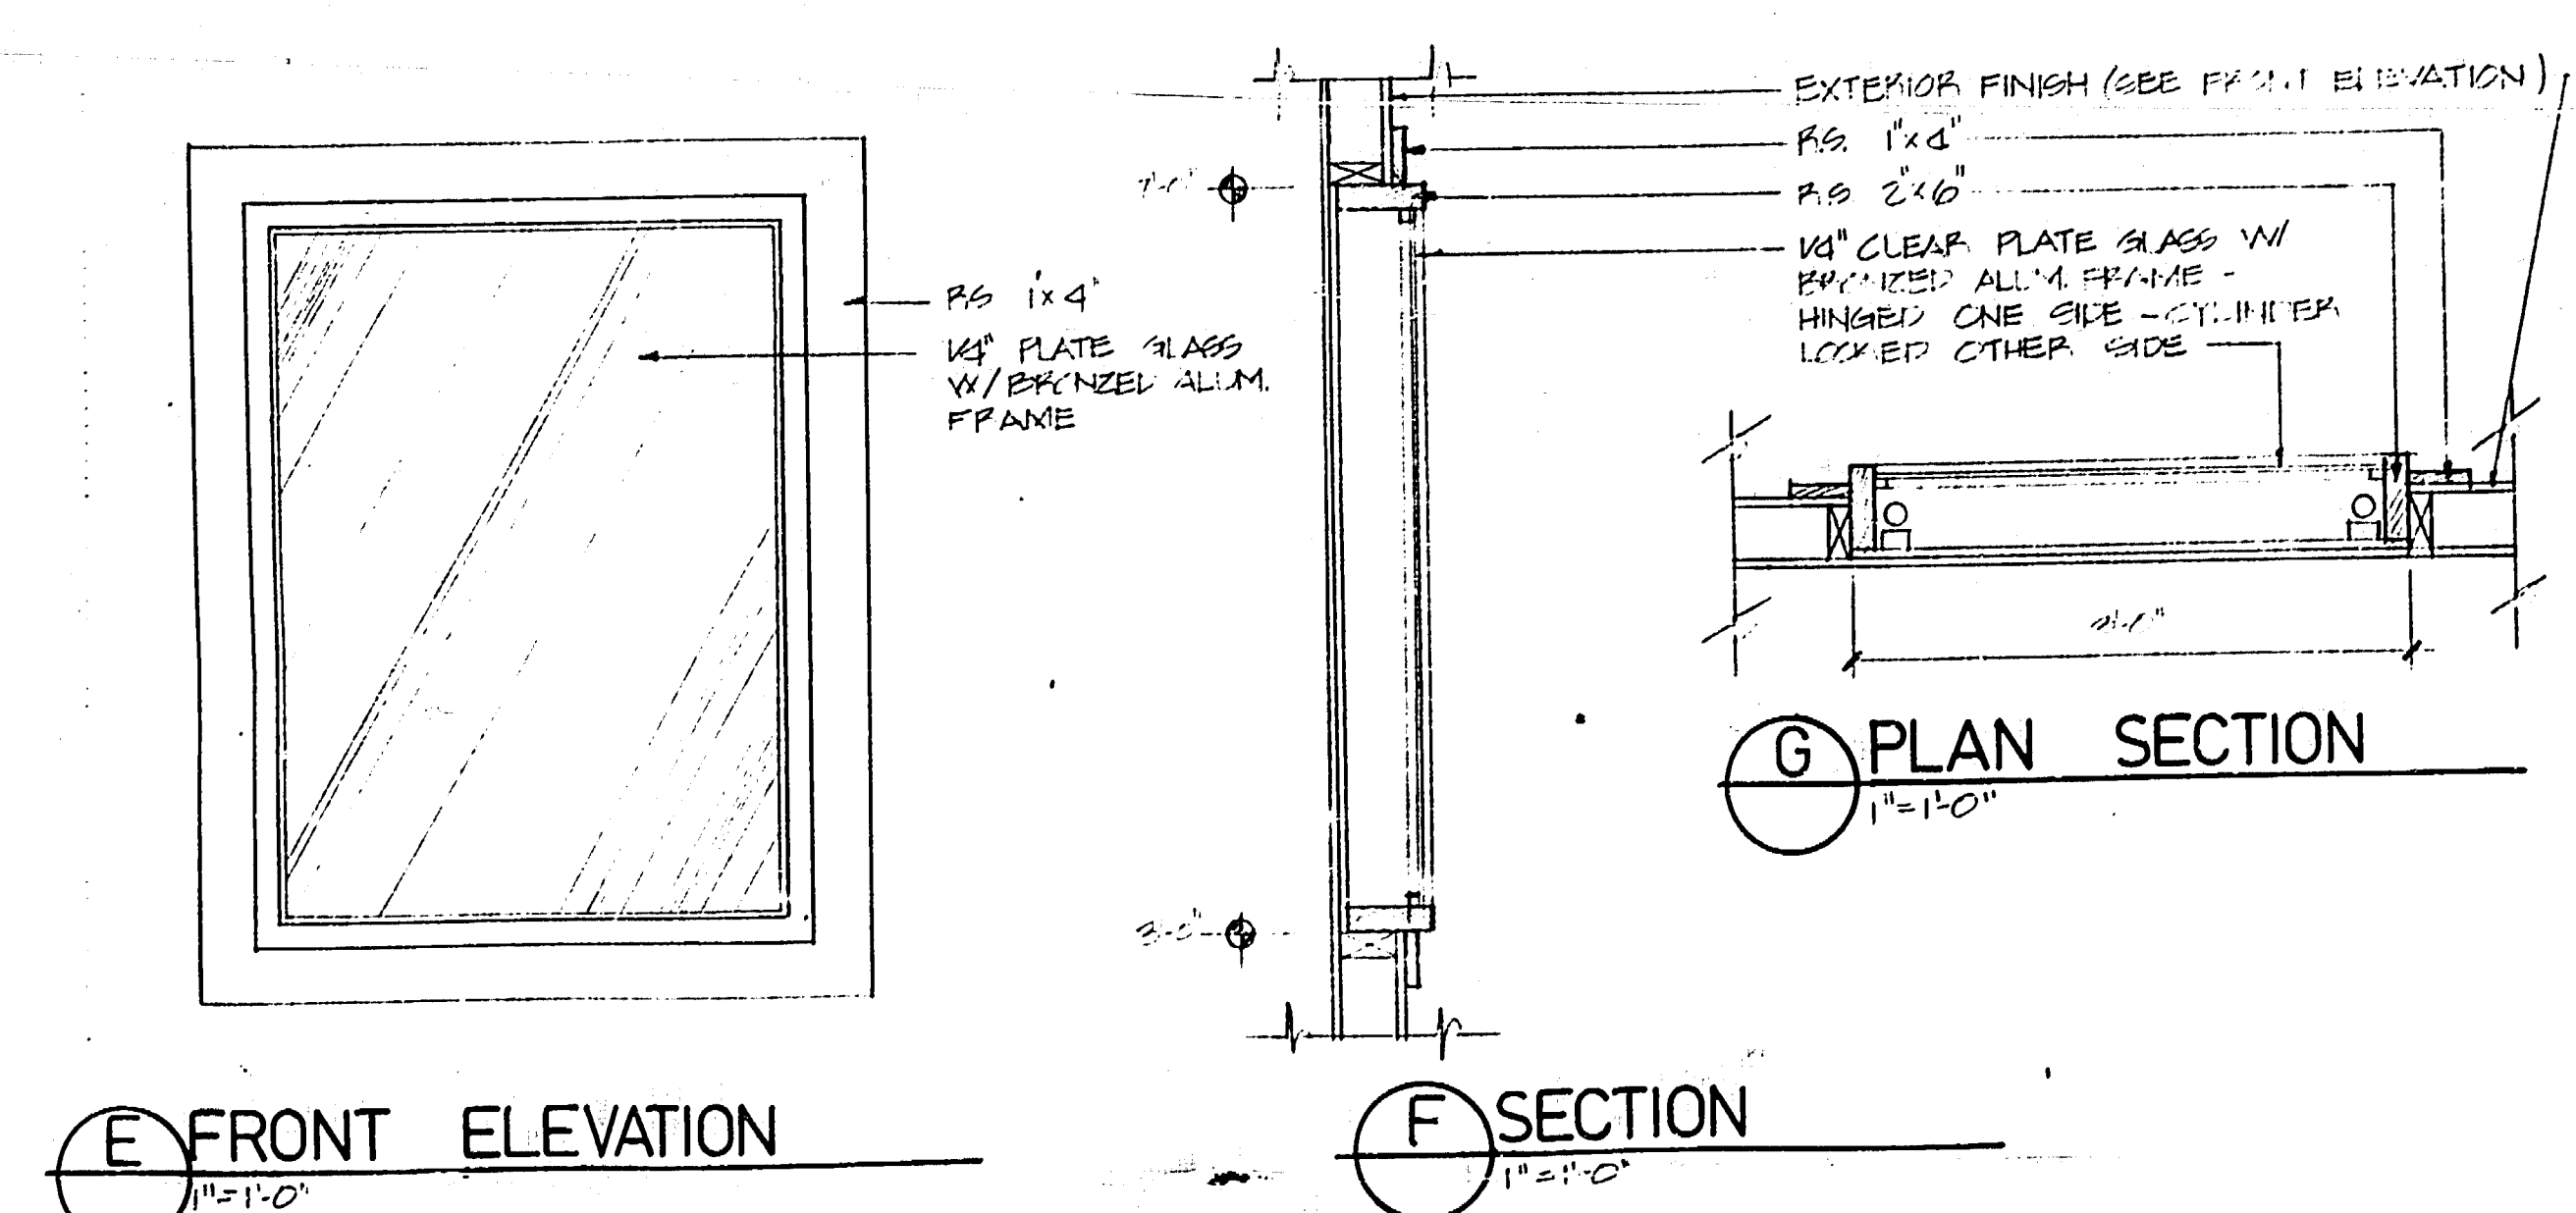


POSTER DISPLAY WINDOW

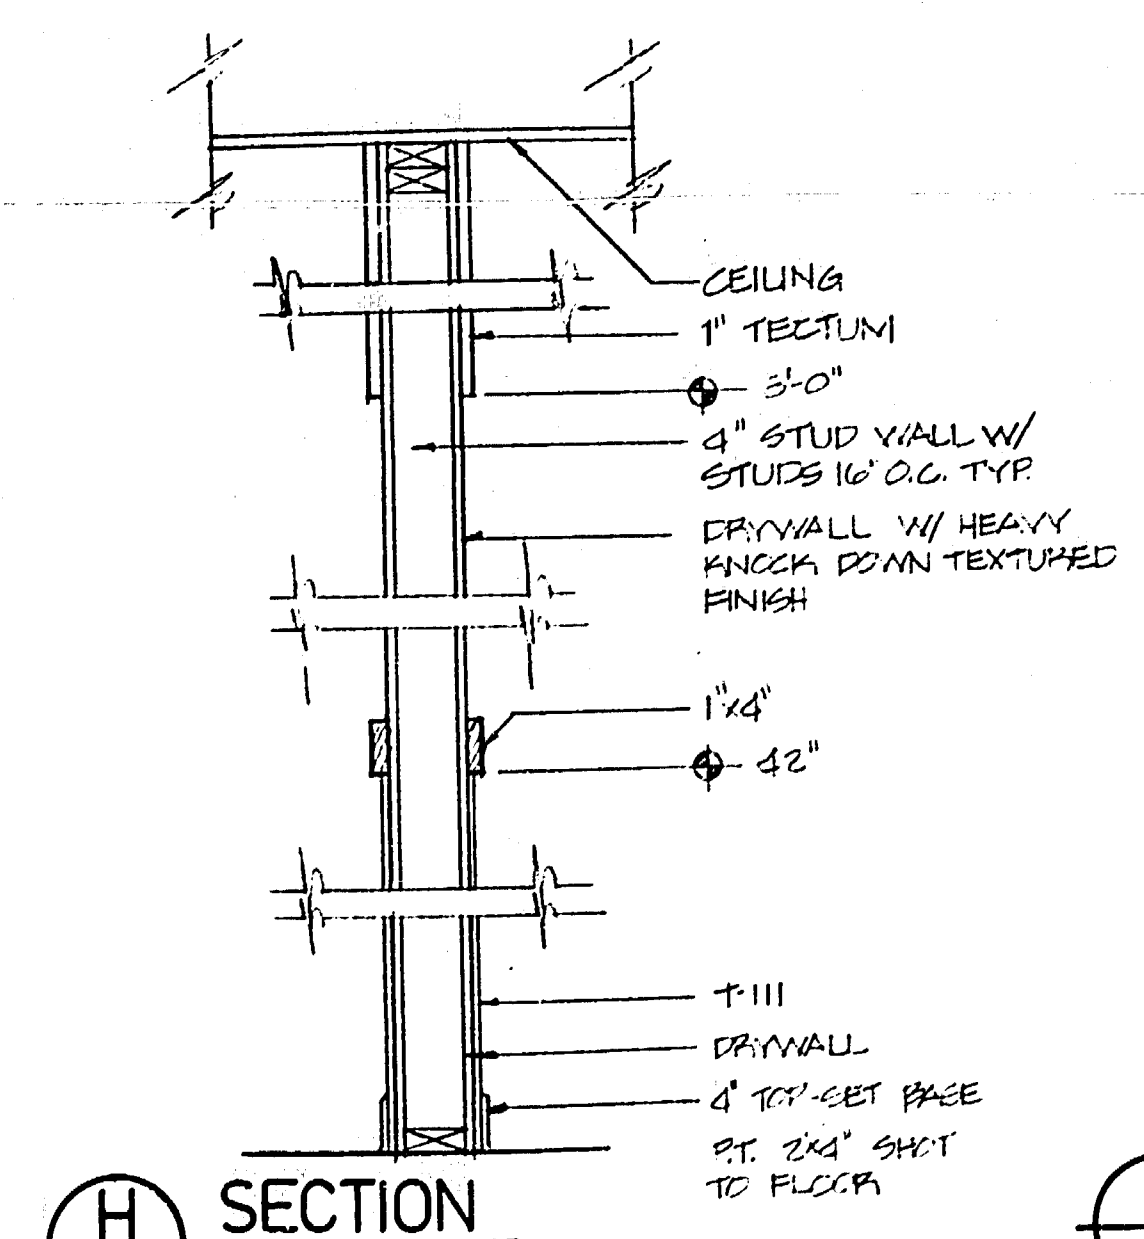


TYPICAL WALL

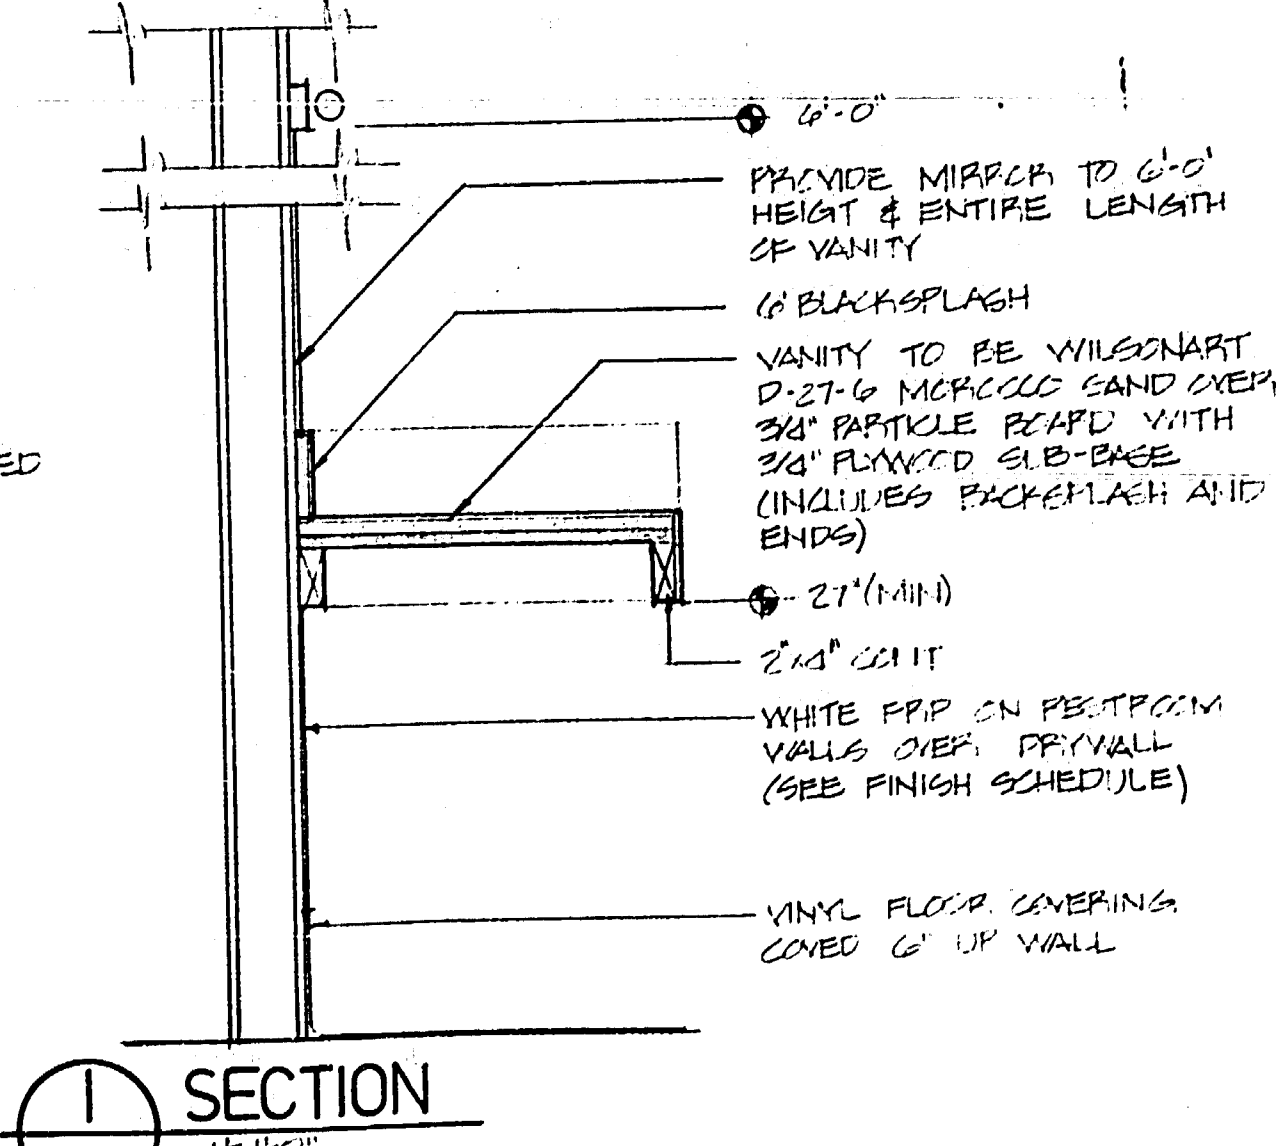


SECTION
1510"
VANITY

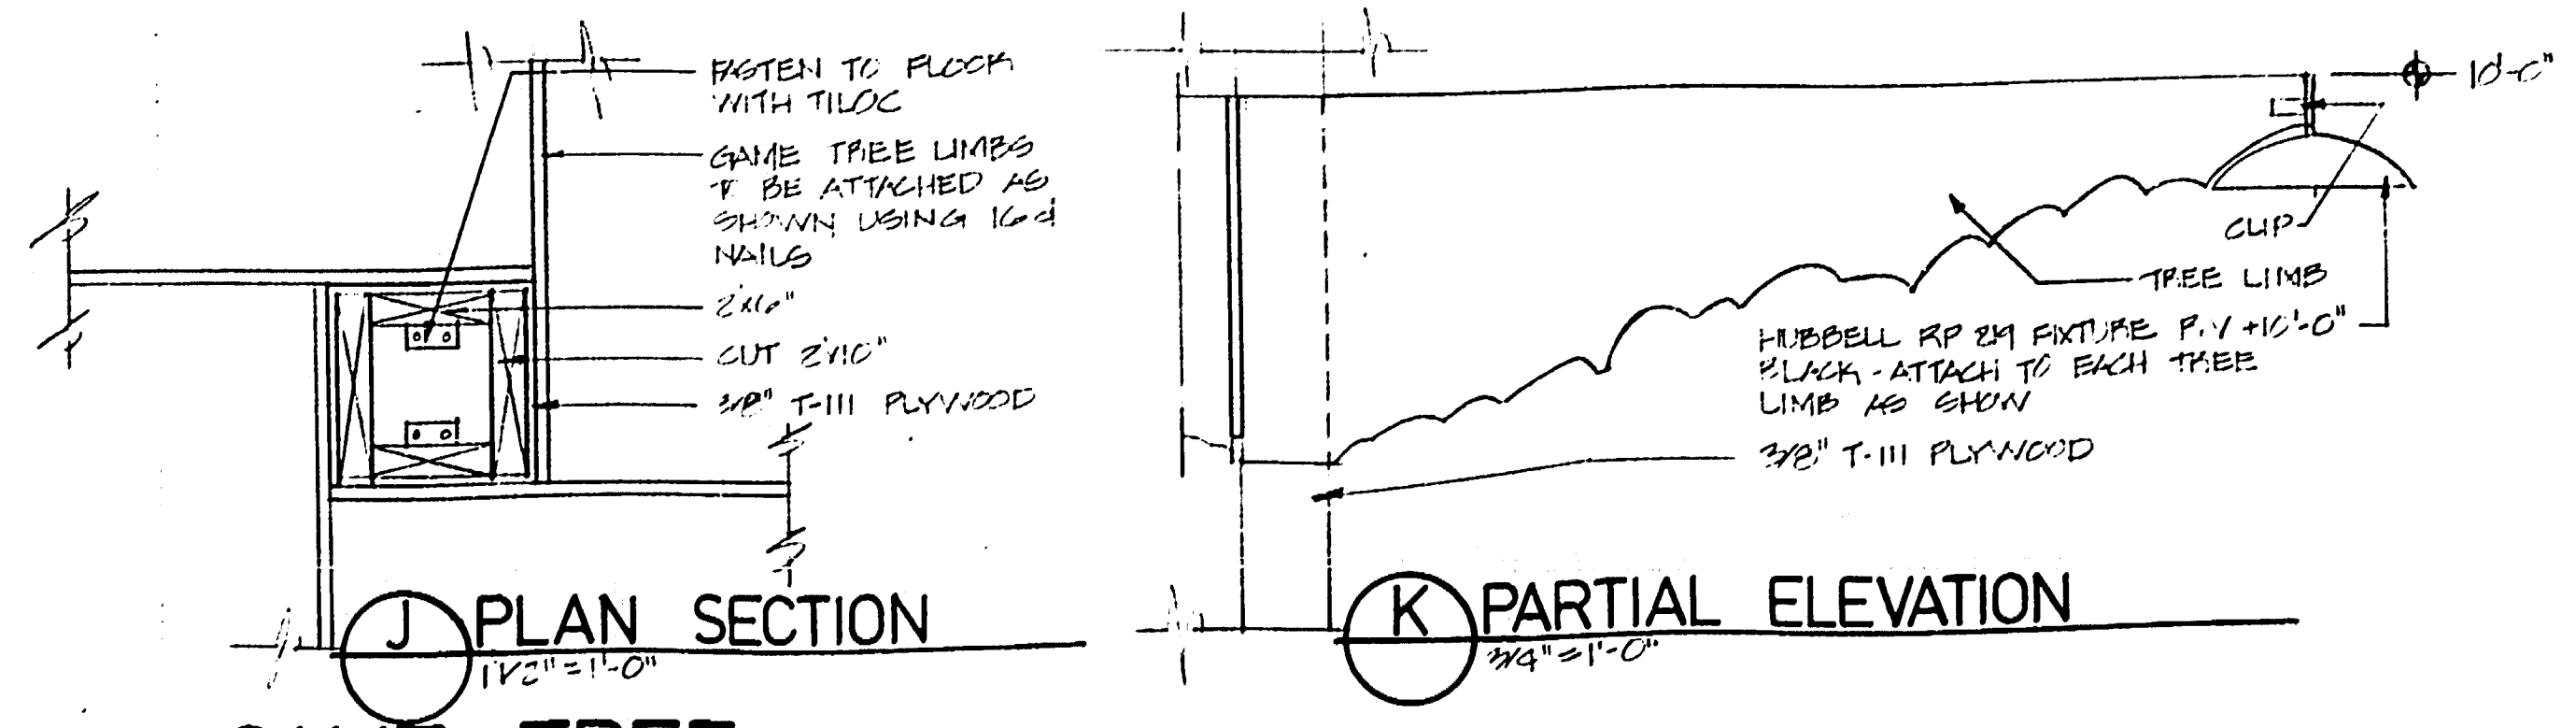

GAME TREE

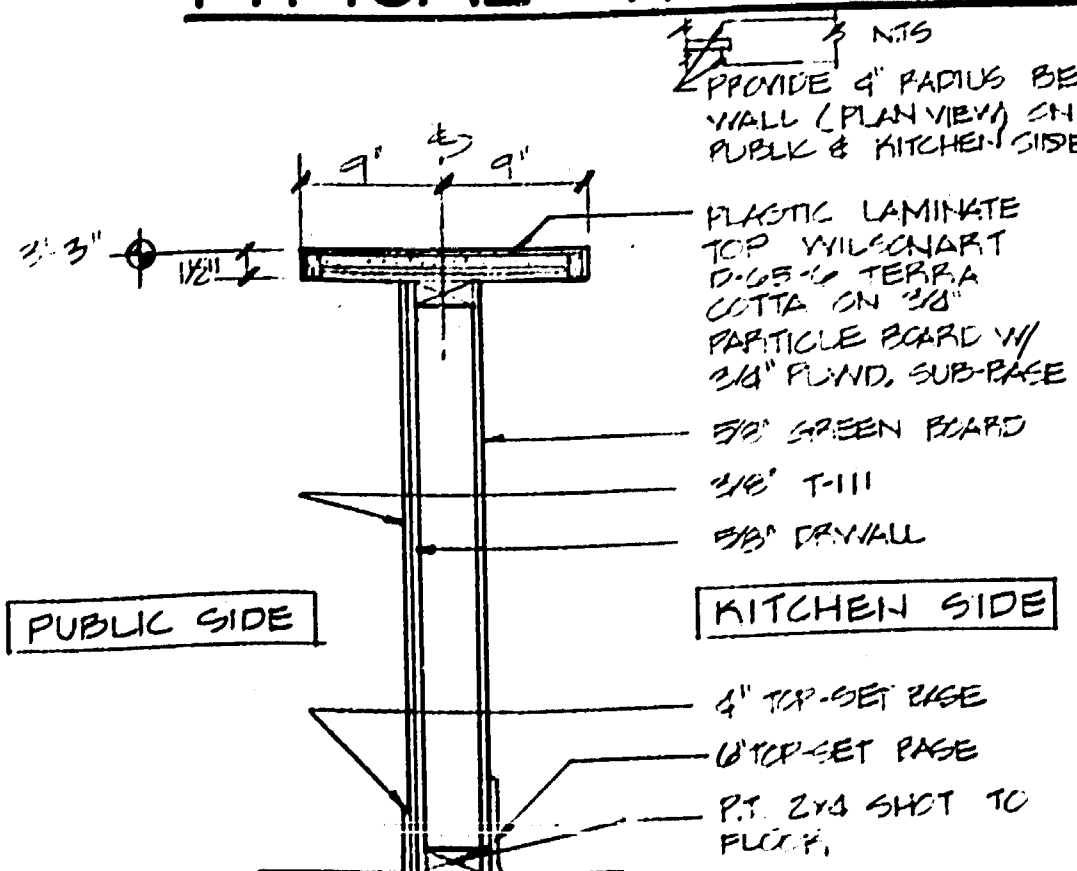


SECTION 1210
PICK UP

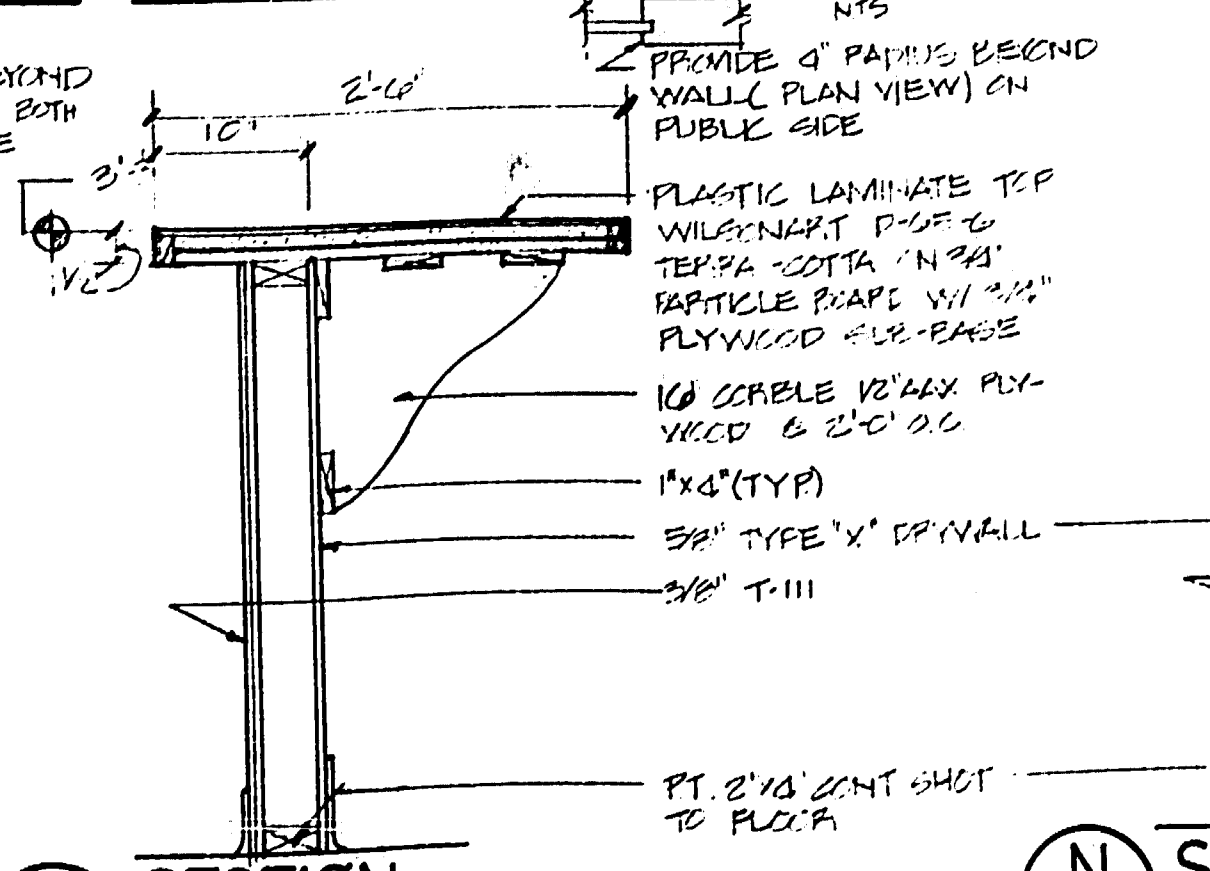

SECTION 1"=1'-0"

ORDER

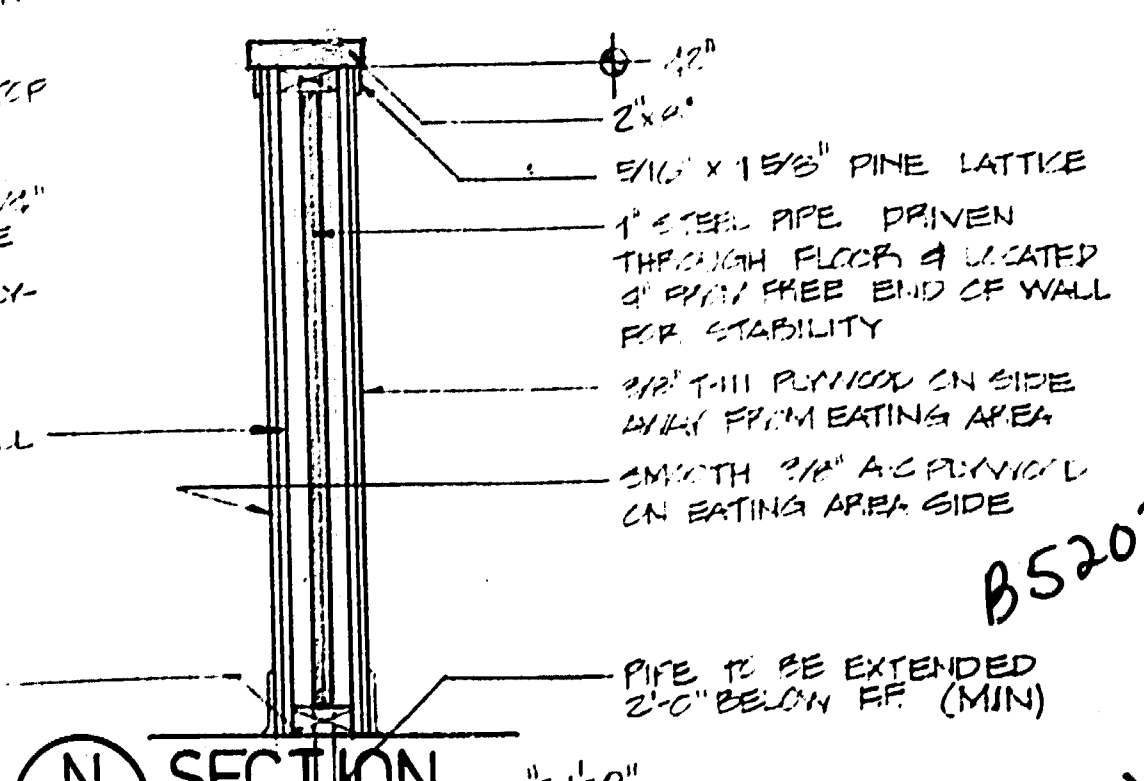

SECTION 11-1-01
PARTITION